CSR 1715

CSR 1715

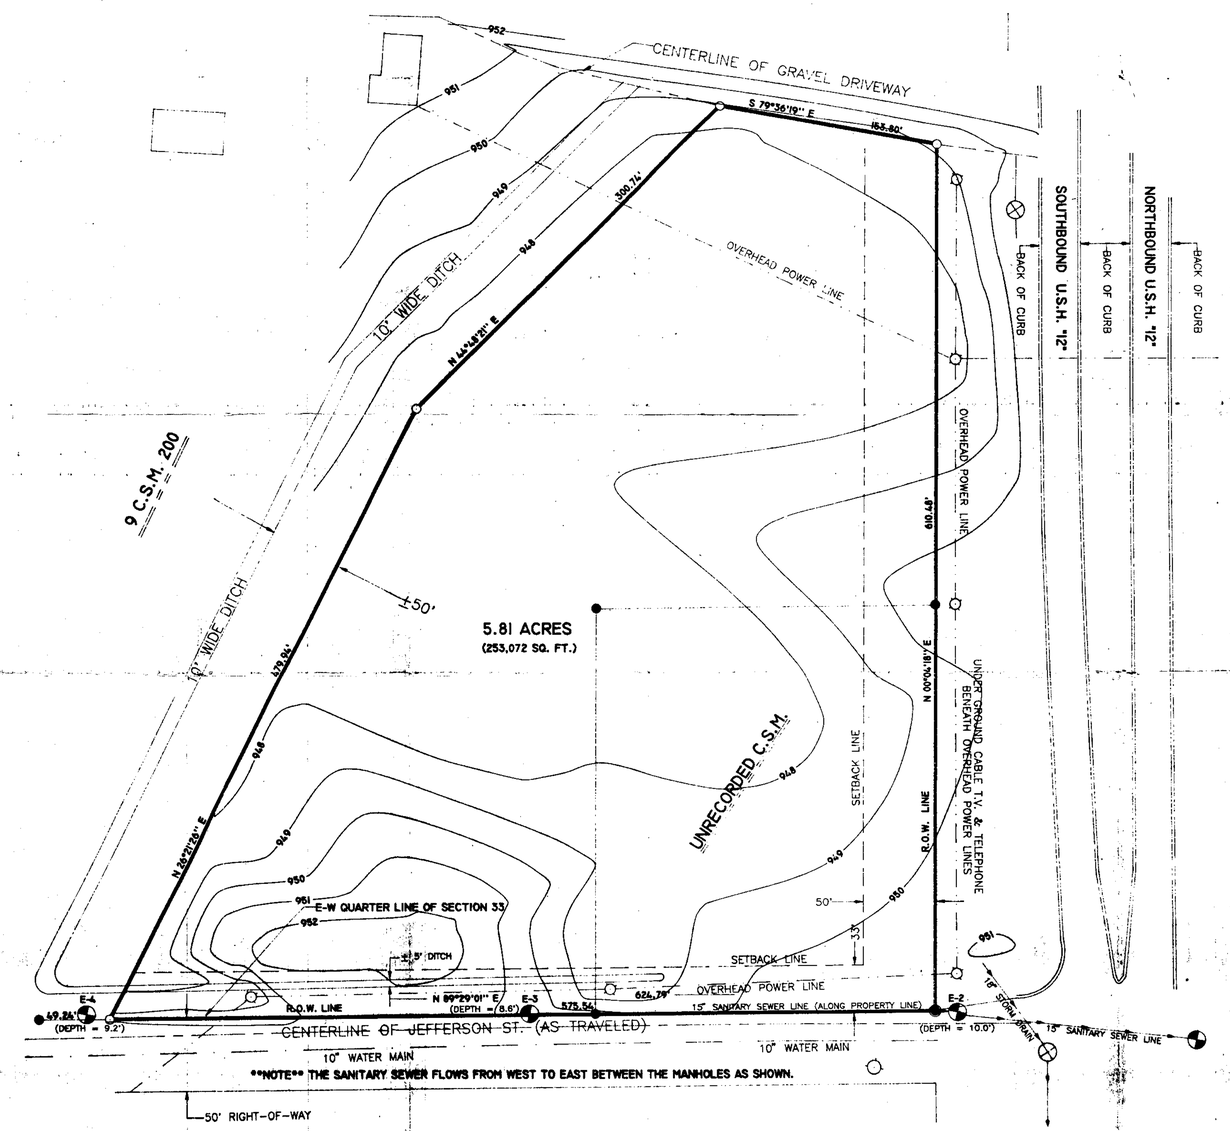

NOTE THE SANITARY SEWER FLOWS FROM WEST TO EAST BETWEEN THE MANHOLES AS SHOWN.

SCALE: 1" = 50'

- = EXISTING SANITARY SEWER MANHOLE
- = EXISTING STORM DRAIN MANHOLE
- = EXISTING FIRE HYDRANT
- = EXISTING POWER/LIGHT POLE
- = EXISTING 1" IRON PIPE
- = EXISTING 3/4" ROUND IRON BAR
- = SET 3/4" X 24" ROUND IRON BAR WEIGHING 1.50 LBS./LIN. FT.

CSR 1715

CSR 1715

DRAWN BY: KELLY D. CALLAWAY, R.L.S.	APPROVED BY: LAWRENCE A. FEDDERSEN, P.E., R.L.S.	FEDDERSEN ENGINEERING & SURVEYING 1400 S. SUPERIOR AVE., TOMAH, WI (608) 372-3284 FAX (608) 372-3429	LOCATED IN THE SE 1/4-NW 1/5, SECTION 33, T18N-R1W, TOWN OF LAGRANGE, MONROE COUNTY, WI
DATE: 2/11/99	PROJ. NO. 2278-T		TOPOGRAPHIC SURVEY
SHT. NO.: 1 OF 1	DWG. C:\PROJECTS\2278-T\2278-T.DWG		REQUESTED BY: PETE THORSON/ GEORGE SCHLEIER