CSR 2064

WATER PRESSURE AS GIVEN BY CITY WATER DEPT.
STATIC = 75 P.S.I., RESIDUAL = 70 P.S.I.

DESCRIPTION:
THE WEST 100 FEET OF LOTS 1 AND 2, AND THE SOUTH 25 FEET OF THE EAST 50 FEET OF SAID LOT 2, ALL LOCATED IN BLOCK 32, ORIGINAL PLAT, CITY OF TOMAH, MONROE COUNTY, WISCONSIN

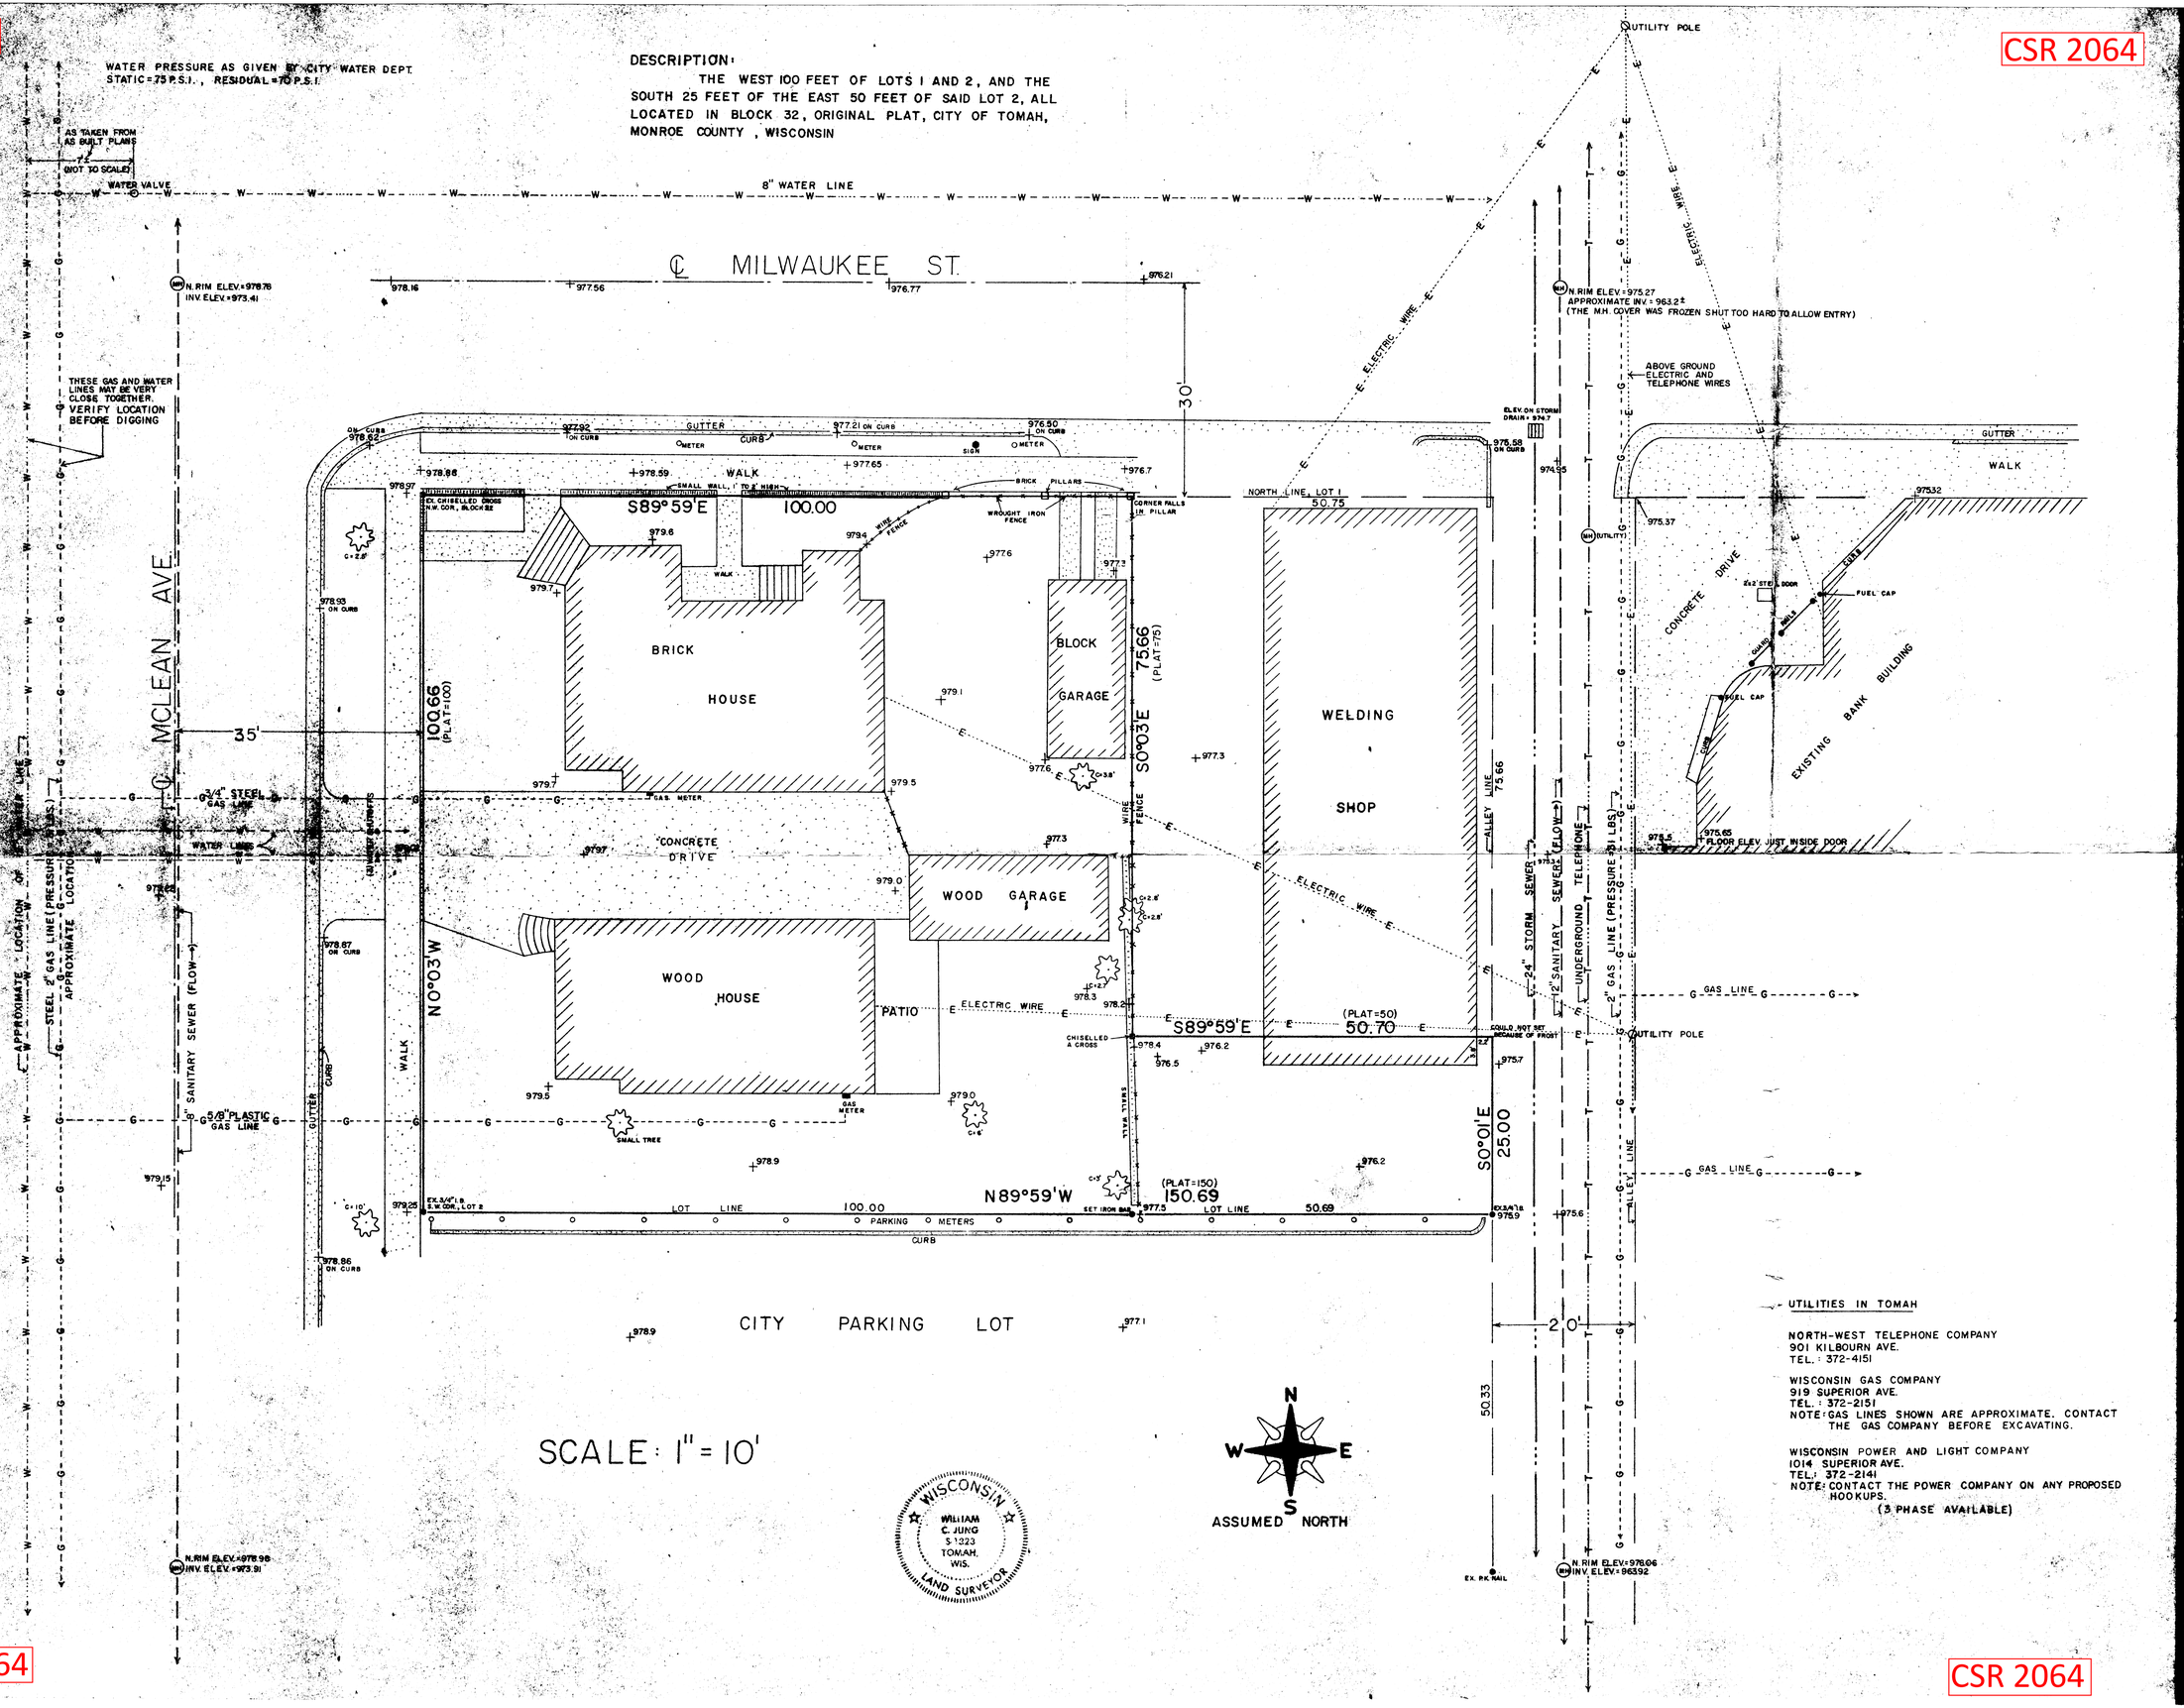

SCALE: 1" = 10'

UTILITIES IN TOMAH

NORTH-WEST TELEPHONE COMPANY
901 KILBOURN AVE.
TEL.: 372-4151

WISCONSIN GAS COMPANY
919 SUPERIOR AVE.
TEL.: 372-2151
NOTE: GAS LINES SHOWN ARE APPROXIMATE. CONTACT THE GAS COMPANY BEFORE EXCAVATING.

WISCONSIN POWER AND LIGHT COMPANY
1014 SUPERIOR AVE.
TEL.: 372-2141
NOTE: CONTACT THE POWER COMPANY ON ANY PROPOSED HOOKUPS.
(3 PHASE AVAILABLE)

PROJECT

Owners and Merchants New Drive In Bank
Part of Lots 1 and 2, Block 32, Original Plat
Tomah, Wisconsin

Drawing No. Plat of Survey
Date: June 4, 1979
Scale: 1" = 10'
Drawn by: M.H.J. & J.W.
Revisions: 6-6-79

HACKNER SCHROEDER ROSLANSKY & ASSOCIATES INC.
Architects/Engineers/Planners
La Crosse and Madison, Wisconsin

CSR 2064
CSR 2064
CSR 2064