CERTIFICATE

I, William C. Jung, do hereby certify that on the 12th day of March 1979, I found (evidence) ~~(no evidence)~~ of the C¼ corner of Section 33, T 18 N, R 1 W Fourth Principal Meridian, and I re-established said corner according to the Wisconsin Statutes as shown and described hereon.

Dated this 12th day of March 19 79.

William C. Jung, R.L.S. 1323

Crew Chief, County Surveyor's Office
Title

CERTIFIED LAND CORNER

21801332020

No. 116B

PAGE 2

History of corner establishment since Original Government Survey

Schroeder was here in July of 1929.
O.R. Dahl was at this corner in 1868.

Description of corner evidence found:

Found an iron bar used in several previous surveys.

UPDATE: Found the monument at this location in good condition. Established new ties as illustrated below.
Douglas J. Malliet, R.L.S. #1266 14 November 1997

COUNTY SURVEYOR FORM NO. 1

Description of corner and witness monuments, references and accessories used to perpetuate the original or re-established location of this corner:

Witnesses to corner location:

W. Jung

C. Pietz

G. Dechant

CREW: Douglas J. Malliet
Bryan H. Meyer
14 November 1997

WISCONSIN WILLIAM C. JUNG S-1323 TOMAH, WIS. 3/12/79 LAND SURVEYOR

WISCONSIN DOUGLAS J. MALLIET S-1266 TOMAH, WI 11/14/97 LAND SURVEYOR

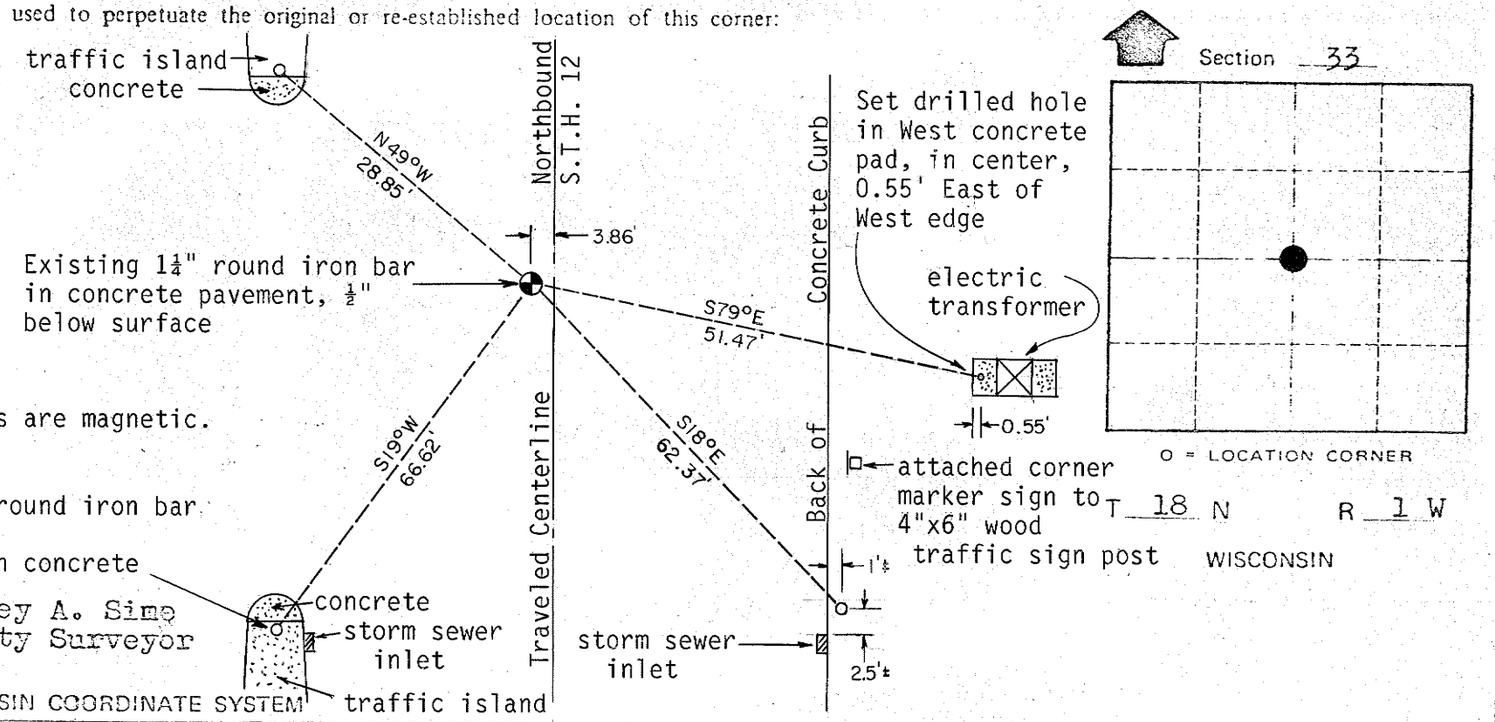

Bearings are magnetic.

o = Set 3/4"x24" round iron bar

bar in 8" square opening in concrete

Approved by: Harley A. Sime
County Surveyor

Horizontal				
Vertical				
Control Std. Name	East (X)	North (Y)	Elevation (Z)	Zone

WISCONSIN COORDINATE SYSTEM

City, Village or Town Tomah

County of Monroe