Plat Of Survey

Located In The NW1/4 Of The NE1/4 And The NE1/4 Of The NE1/4 Of Section 7, T15N, R1E, Town Of Glendale, Monroe County, Wisconsin

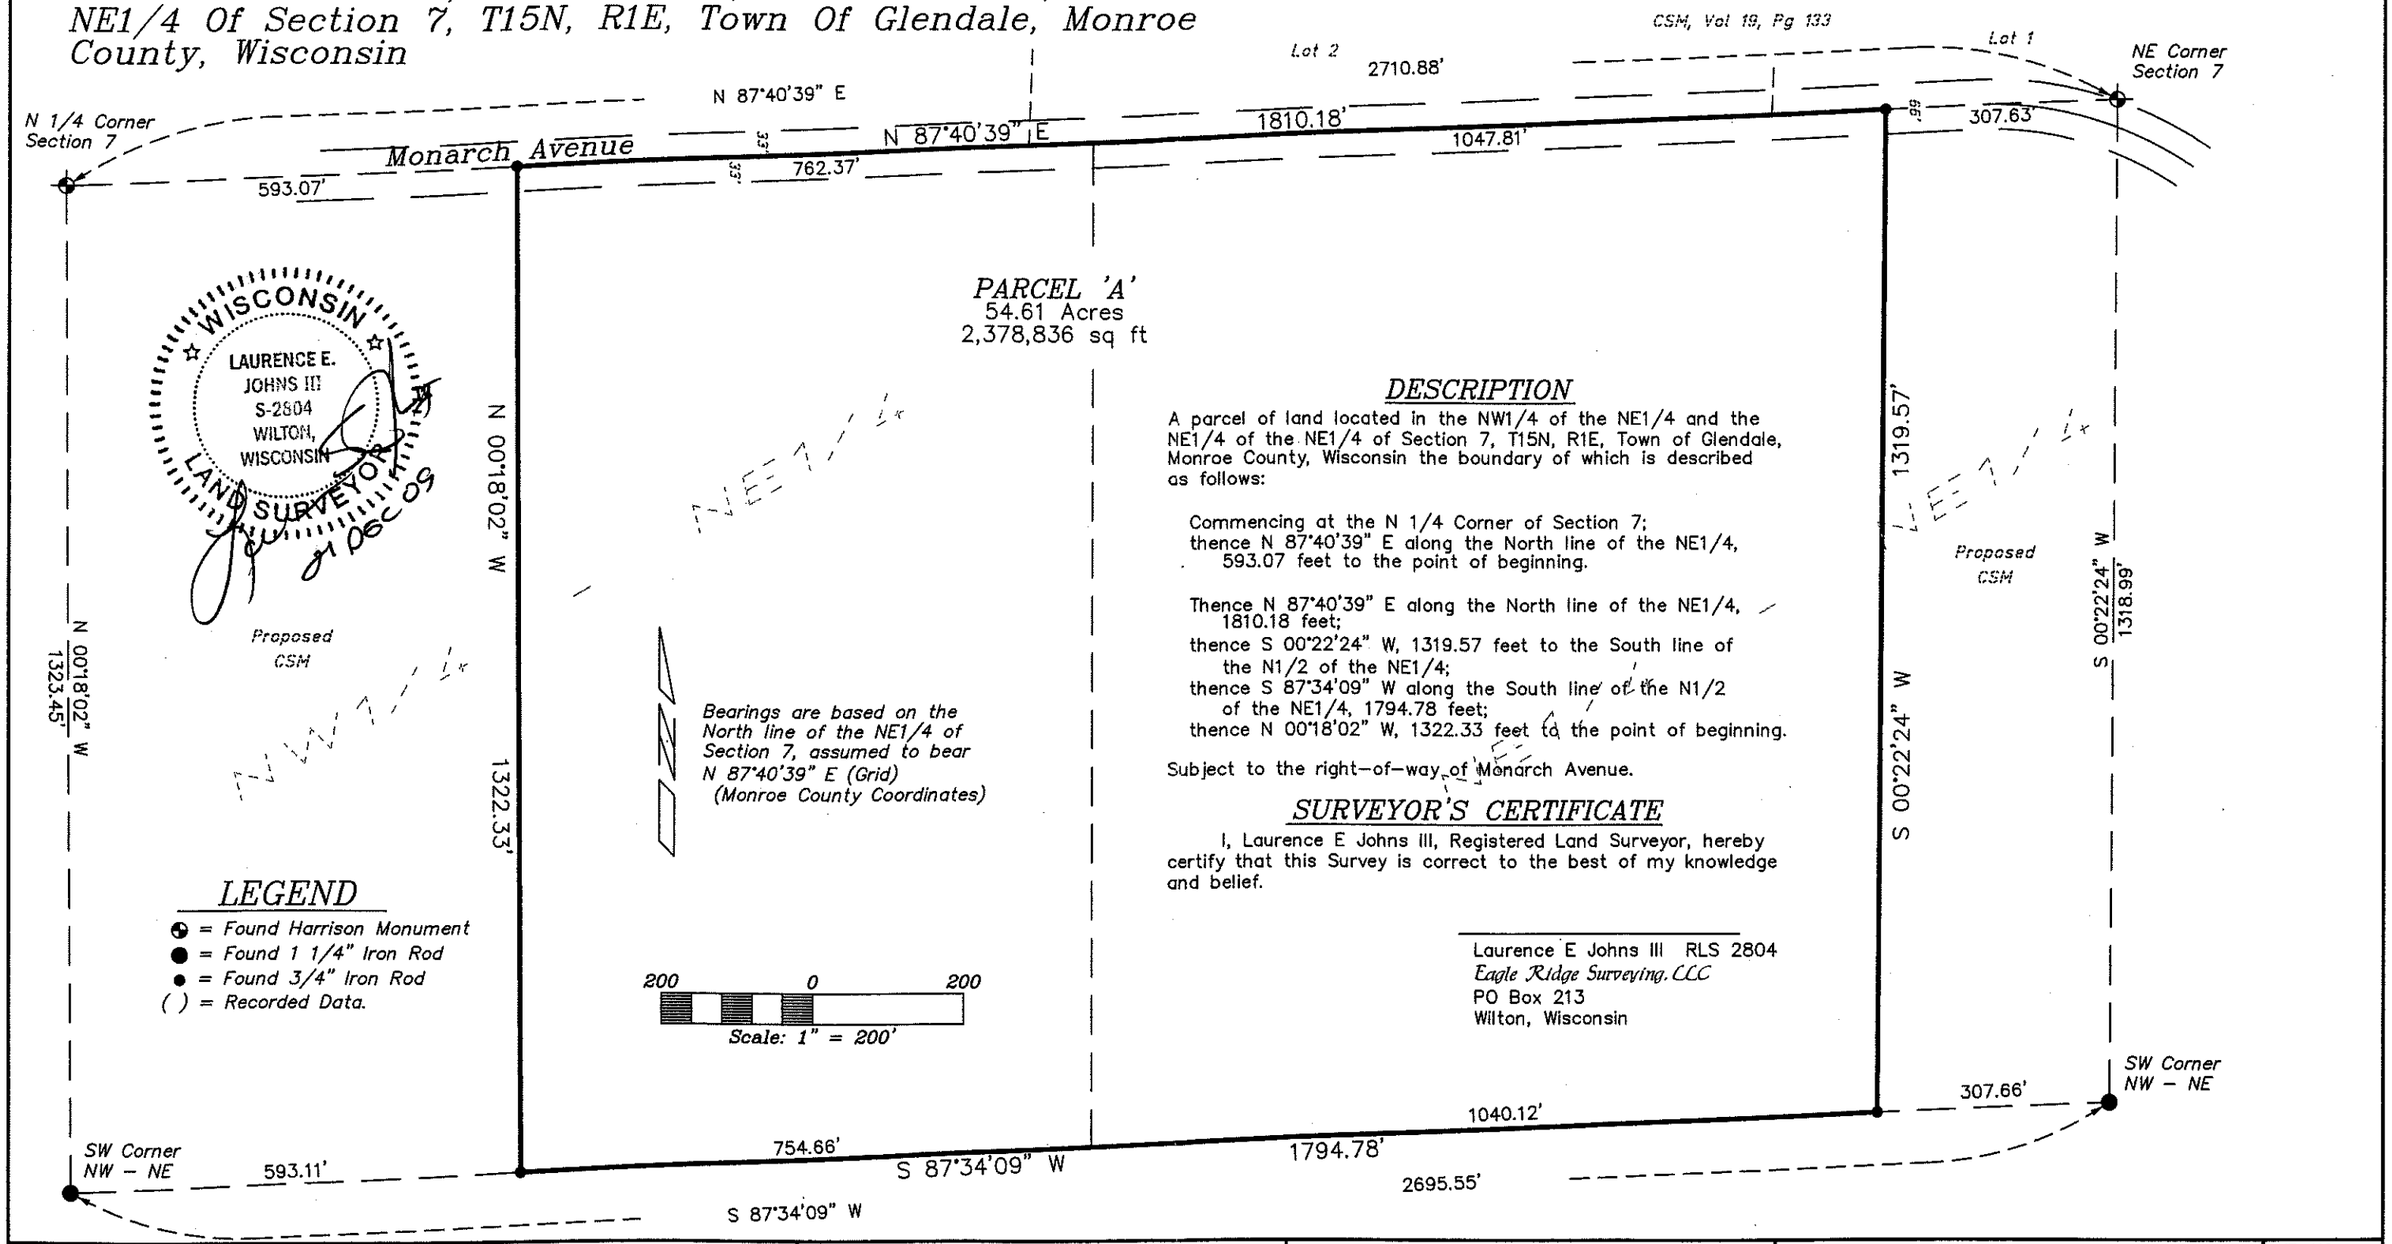

WISCONSIN LAURENCE E. JOHNS III S-2804 WILTON, WISCONSIN LAND SURVEYOR 21 DEC 09

DESCRIPTION

A parcel of land located in the NW1/4 of the NE1/4 and the NE1/4 of the NE1/4 of Section 7, T15N, R1E, Town of Glendale, Monroe County, Wisconsin the boundary of which is described as follows:

Commencing at the N 1/4 Corner of Section 7;
thence N 87°40'39" E along the North line of the NE1/4, 593.07 feet to the point of beginning.

Thence N 87°40'39" E along the North line of the NE1/4, 1810.18 feet;
thence S 00°22'24" W, 1319.57 feet to the South line of the N1/2 of the NE1/4;
thence S 87°34'09" W along the South line of the N1/2 of the NE1/4, 1794.78 feet;
thence N 00°18'02" W, 1322.33 feet to the point of beginning.

Subject to the right-of-way of Monarch Avenue.

SURVEYOR'S CERTIFICATE

I, Laurence E Johns III, Registered Land Surveyor, hereby certify that this Survey is correct to the best of my knowledge and belief.

Laurence E Johns III RLS 2804
Eagle Ridge Surveying, LLC
PO Box 213
Wilton, Wisconsin

DRAWN BY: L. Johns	APPROVED BY: L. Johns	REVISIONS	PROJECT	SHT. NAME	SHT. NO.
DATE: 21 December 2009	PROJ. NO. 09-12-03		*Al Strazdins*		
DWG. NO.:	DWG.				

CSR 1011