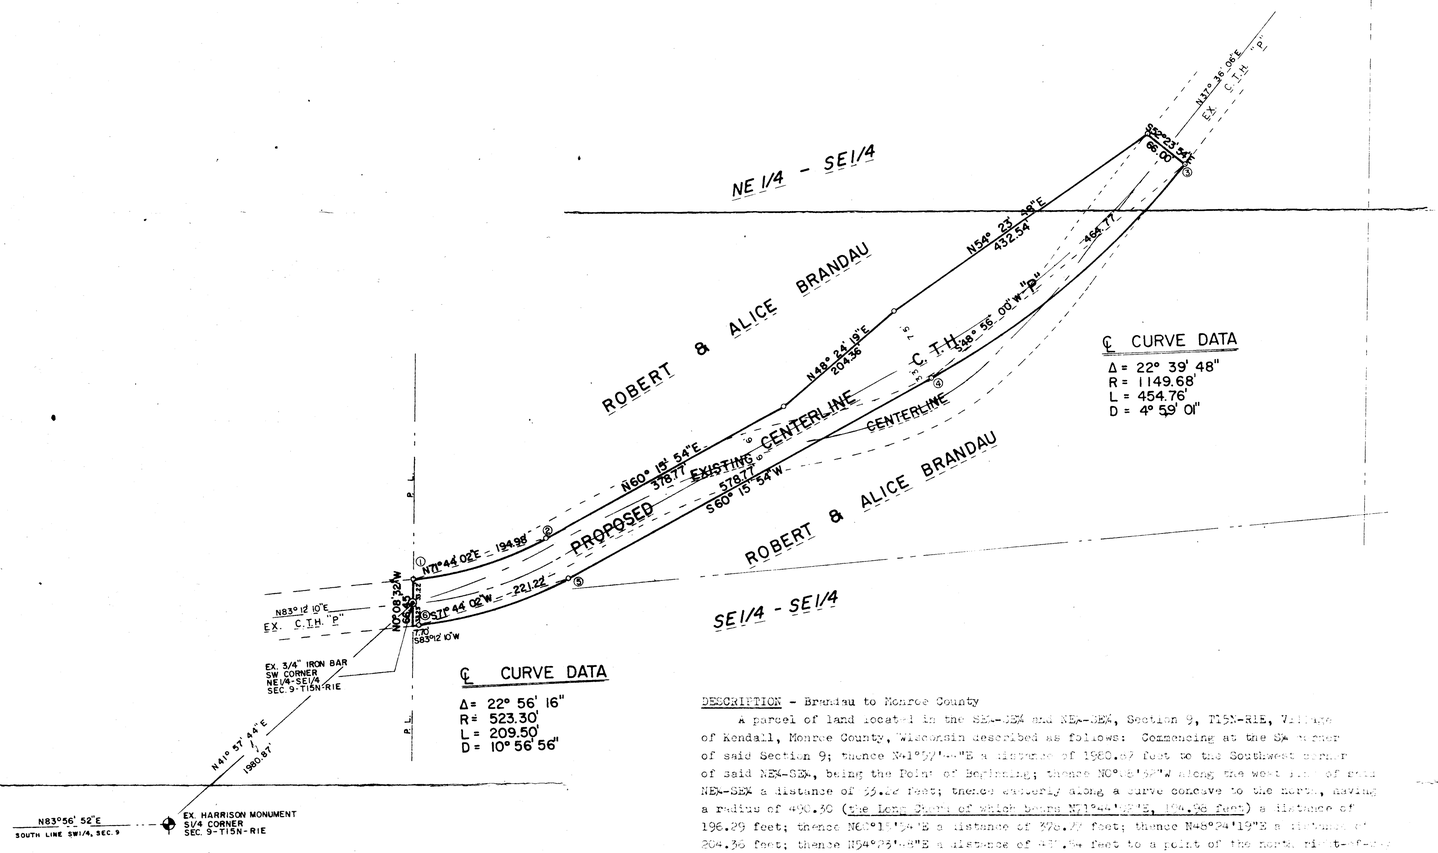

℄ CURVE DATA

Δ = 22° 39' 48"
R = 1149.68'
L = 454.76'
D = 4° 59' 01"

℄ CURVE DATA

Δ = 22° 56' 16"
R = 523.30'
L = 209.50'
D = 10° 56' 56"

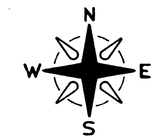

The South line of the SW¼ of Section 9 is Assumed to bear N83°56'52"E

SCALE: 1" = 100'

O = SET 3/4" x 24" IRON BAR

CURVE TABLE

CURVE NO.	CENTRAL ANGLE	RADIUS	ARC LENGTH
1 - 2	22° 56' 16"	490.30'	196.29'
3 - 4	22° 39' 48"	1182.68'	467.81'
5 - 6	22° 56' 16"	556.30'	222.71'

DESCRIPTION - Brandau to Monroe County

A parcel of land located in the SE¼-SE¼ and NE¼-SE¼, Section 9, T15N-R1E, Village of Kendall, Monroe County, Wisconsin described as follows: Commencing at the S¼ corner of said Section 9; thence N41°57'44"E a distance of 1980.87 feet to the Southwest corner of said NE¼-SE¼, being the Point of Beginning; thence N0°08'32"W along the west line of said NE¼-SE¼ a distance of 55.16 feet; thence easterly along a curve concave to the north, having a radius of 490.30 (the Long Chord of which bears N71°44'02"E, 194.98 feet) a distance of 196.29 feet; thence N60°19'54"E a distance of 578.77 feet; thence N45°24'19"E a distance of 204.36 feet; thence N54°23'39"E a distance of 432.54 feet to a point of the north right-of-way line of C.T.H."F"; thence S54°23'54"E a distance of 66.00 feet to a point on the south right-of-way line of said C.T.H."F"; thence westerly along a curve concave to the north, having a radius of 1182.68 feet (the Long Chord of which bears S48°56'00"W, 454.77 feet) a distance of 467.81 feet; thence S60°15'54"W a distance of 578.77 feet; thence westerly along a curve concave to the north, having a radius of 556.30 feet (the Long Chord of which bears S71°44'02"W, 221.22 feet) a distance of 222.71 feet; thence S83°12'10"W a distance of 194.98 feet to a point on the South right-of-way line of C.T.H."P" and the west line of said SE¼-SE¼; thence N0°08'32"W a distance of 55.16 feet to the Point of Beginning. Containing 2.[illegible] acres of land more or less. Subject to all easements and right-of-ways of record.

NOTE: Monroe County should deed all west part of discontinued C.T.H."F" lying to the north and to the south of the above described parcel. This acreage would equal 0.73 acres of land more or less.

SURVEYOR'S CERTIFICATE

I, Gerold A. Sime, being a fully qualified Surveyor do hereby certify that by the order and under the direction of Mr. George Baker, Monroe County Highway Commissioner, I have surveyed and mapped the property shown hereon and that the within map is a true and correct representation of the exterior boundaries of the land surveyed and that I have complied with the provsions of Chapter AE - 7 of the Wisconsin Administrative Code the best of my knowledge and belief.

GEROLD A. SIME, REGISTERED LAND SURVEYOR S-1261
H. A. SIME & ASSOCIATES
P. O. BOX 705
TOMAH, WISCONSIN 54660

July 27th, 1988

WISCONSIN
GEROLD A. SIME
S-1261
TOMAH, WIS.
LAND SURVEYOR

PLAT OF SURVEY

LOCATED IN THE SE1/4 - SE1/4 & NE1/4 - SE1/4, SEC. 9, T15N-R1E, VILLAGE OF KENDALL, MONROE COUNTY, WISCONSIN.

CSR 1015

3745