SURVEYOR'S CERTIFICATE:

I, William C. Jung, being a duly qualified Surveyor, do hereby certify that by the order and under the direction of Mr. George Baker, Monroe County Highway Commissioner, I have surveyed and mapped the proposed highway shown hereon and the within map is the true and correct representation of said highway to the best of my knowledge and belief.

WILLIAM C. JUNG, REGISTERED LAND SURVEYOR 1323

H. A. SIME AND ASSOCIATES
Tomah, Wisconsin

WISCONSIN WILLIAM C. JUNG 1323 TOMAH WIS. 4/2/80 LAND SURVEYOR

SCALE: 1" = 200'

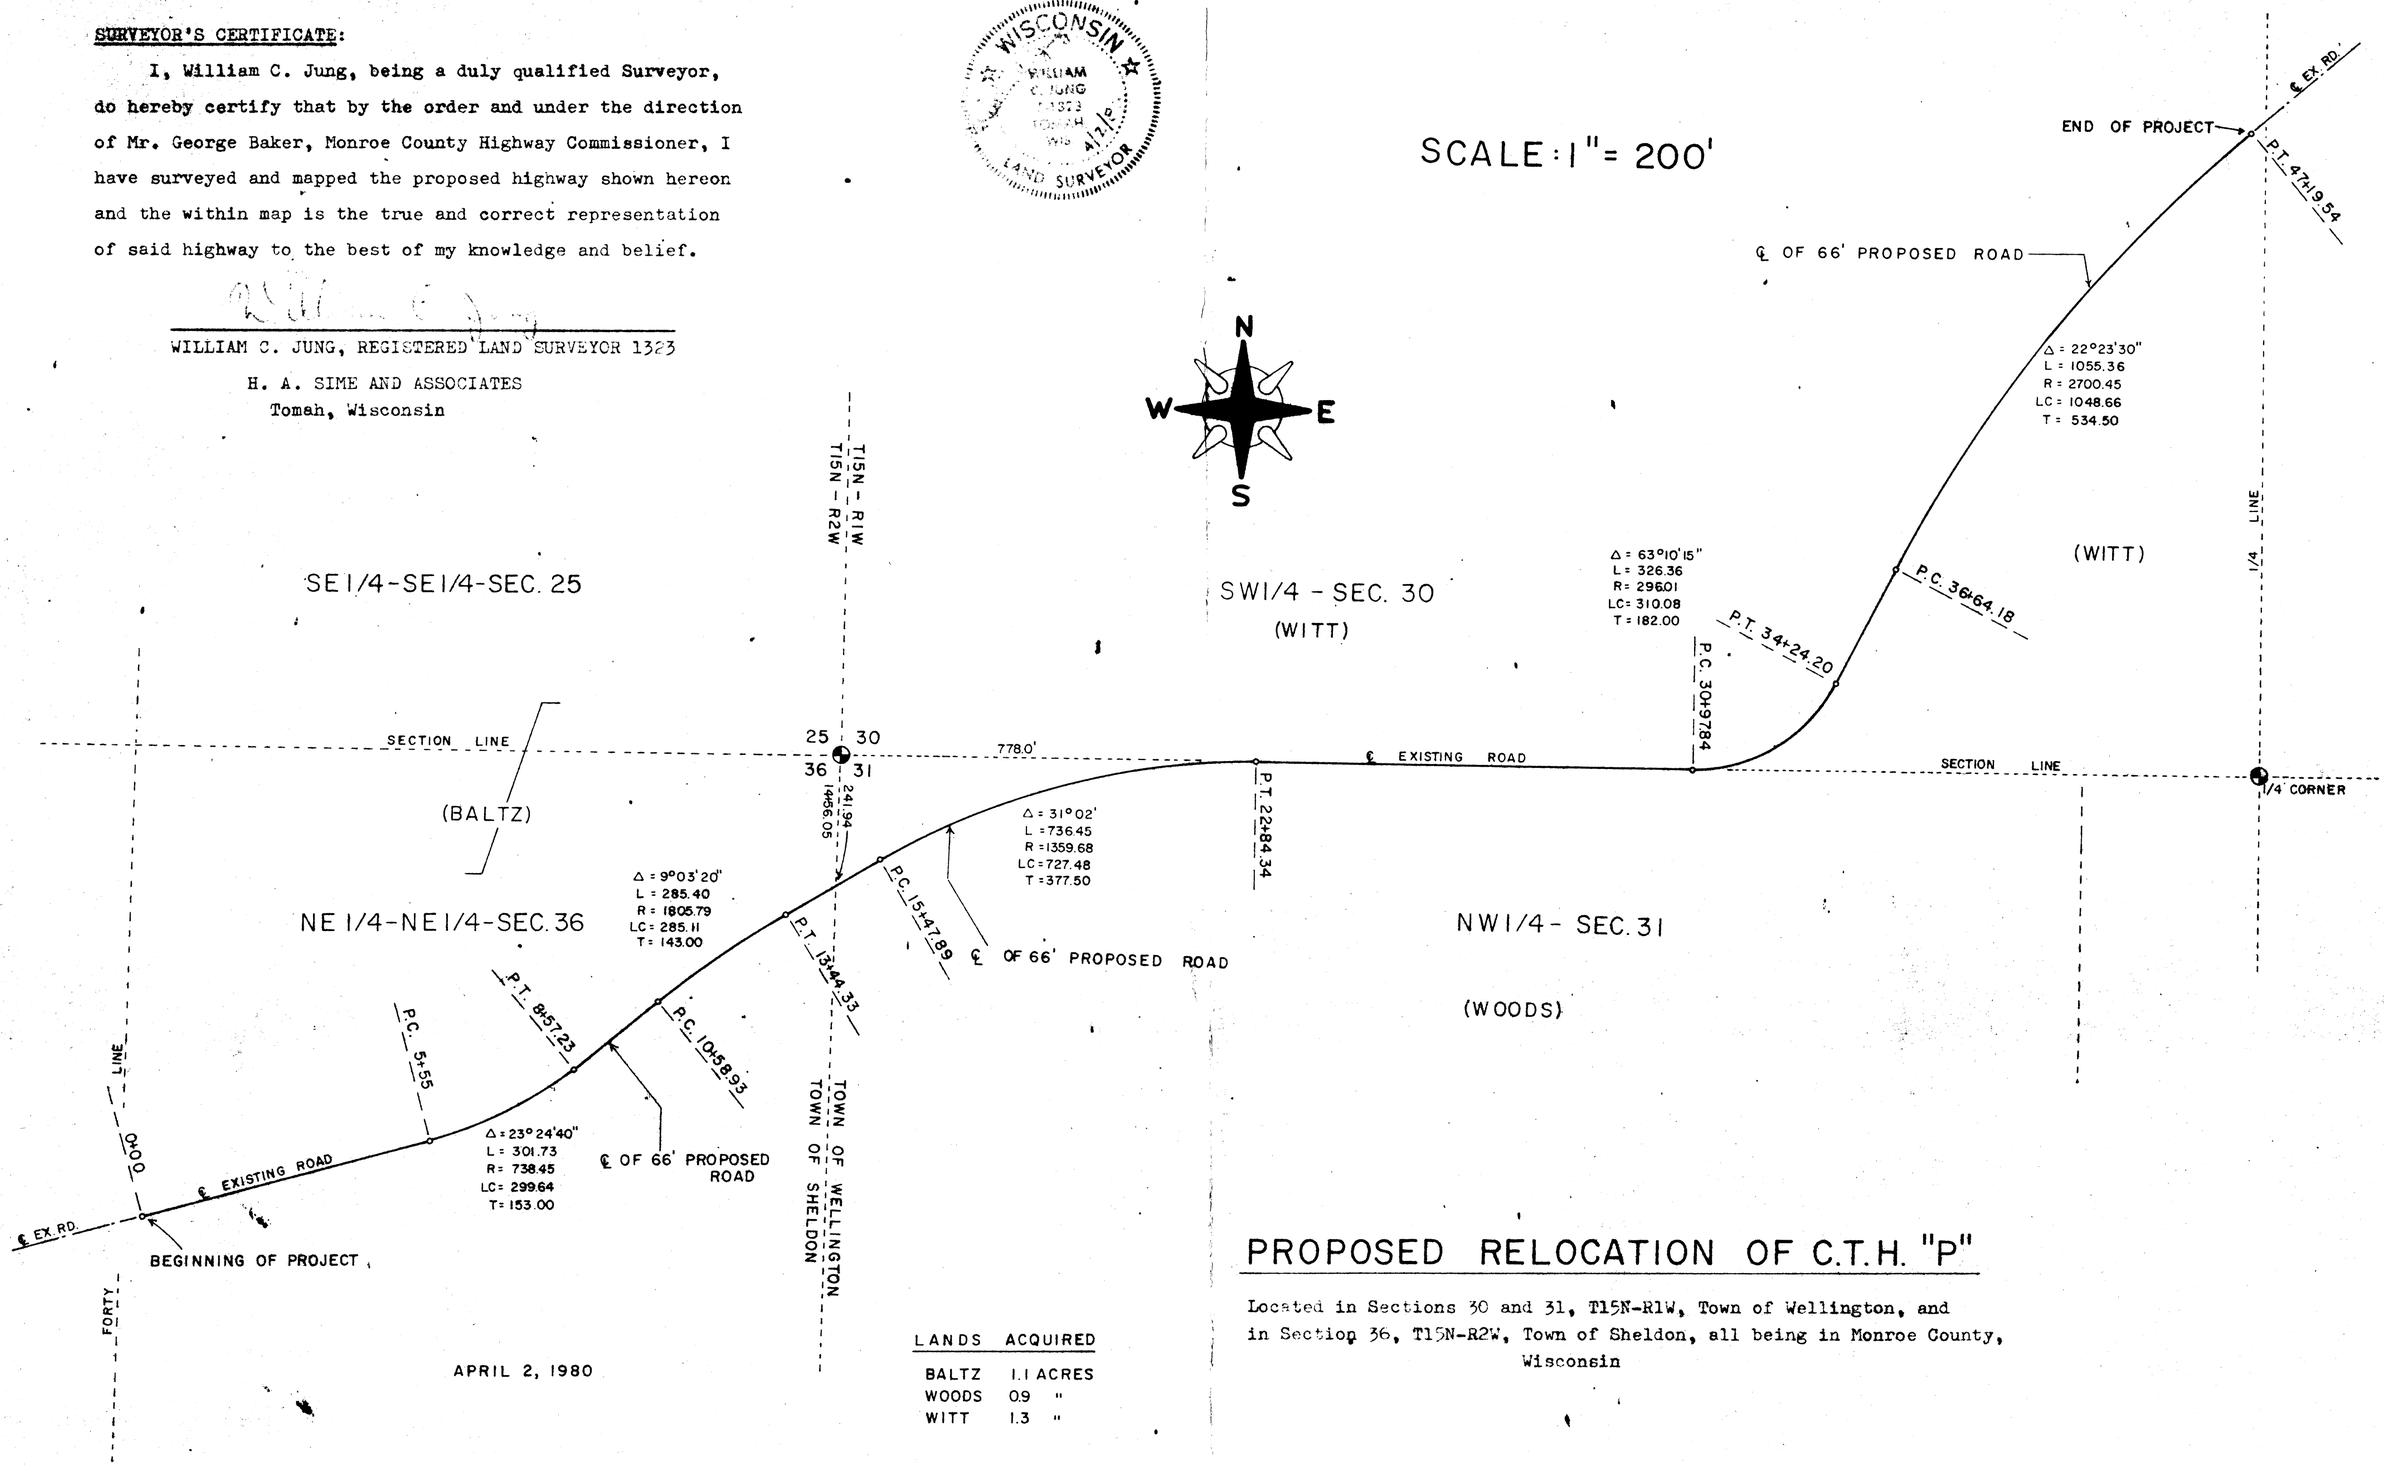

PROPOSED RELOCATION OF C.T.H. "P"

Located in Sections 30 and 31, T15N-R1W, Town of Wellington, and in Section 36, T15N-R2W, Town of Sheldon, all being in Monroe County, Wisconsin

APRIL 2, 1980

LANDS	ACQUIRED
BALTZ	1.1 ACRES
WOODS	0.9 "
WITT	1.3 "

FILE NO. 2669

CSR 1077