PLAT OF SURVEY

LOT THREE OF BLOCK ONE OF **HANSON ADDITION** TO THE VILLAGE OF CASHTON, MONROE COUNTY, WISCONSIN

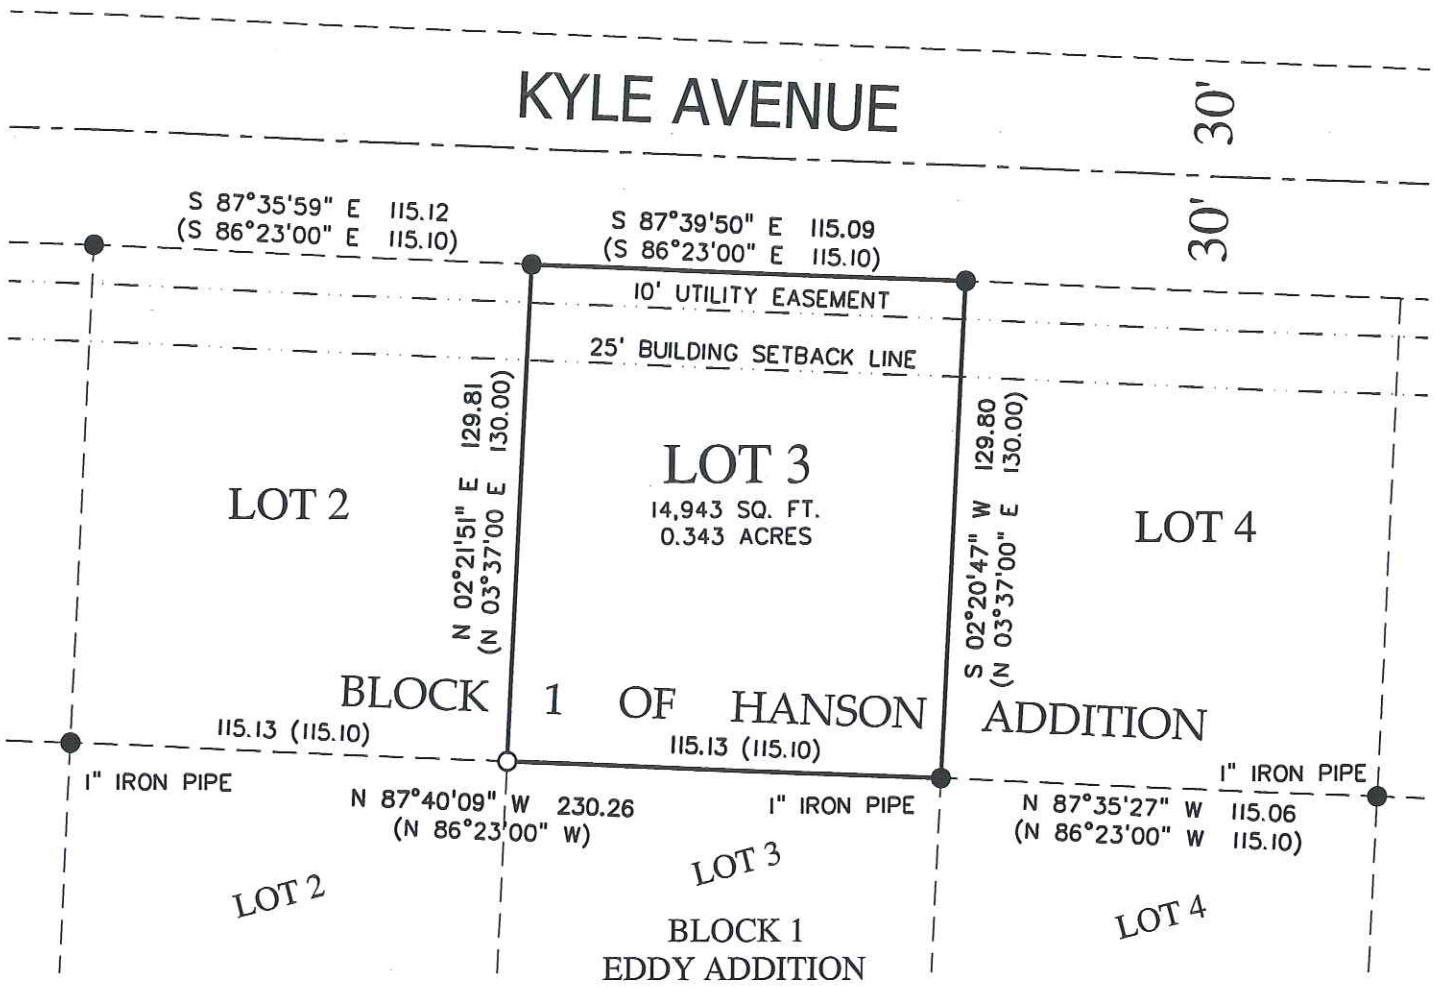

CERTIFICATE

I, JONATHAN J. KAATZ, REGISTERED LAND SURVEYOR #2727, HEREBY CERTIFY THAT I HAVE SURVEYED AND MAPPED THE ABOVE PARCEL AT THE DIRECTION OF HARVEY BERTRAND, AND THE ATTACHED SURVEY MAP IS TRUE AND CORRECT TO THE BEST OF MY KNOWLEDGE AND BELIEF.

LEGEND

- ○ SET 3/4" x 18" IRON BAR (1.5 LBS/LIN FT)
- ● FOUND 3/4" IRON BAR (UNLESS NOTED)
- ( ) RECORDED BEARINGS AND/OR DISTANCES

50 25 0 50

SCALE: 1"=50'

WISCONSIN
JONATHAN J KAATZ
S-2727
LA CROSSE, WISCONSIN
LAND SURVEYOR

3-16-07

-N-

BASIS FOR BEARINGS
THE SOUTH LINE OF LOT 3 OF HANSON ADDITION. ASSUMED TO BEAR N87°40'09"W. (MONROE COUNTY COORDINATE SYSTEM)

PARAGON ASSOCIATES
SURVEYING.ENGINEERING.LANDSCAPE ARCHITECTURE
744 Moore Street.La Crosse,WI54603
Tel.608.781.3110 Fax.608.781.3197 Paragon-Assoc.biz

Friday, 16 March 2007 – 1:14pm
C:\Program Files\Survcadd\Dwg\07-024 Hanson Addition (Harvey)\LOT 3 – PLAT OF SURVEY.dwg

CSR 1144