Plat Of Survey

The NE1/4 Of The NW1/4 Of Section 36, T15N, R3W, Town Of Jefferson, Monroe County, Wisconsin

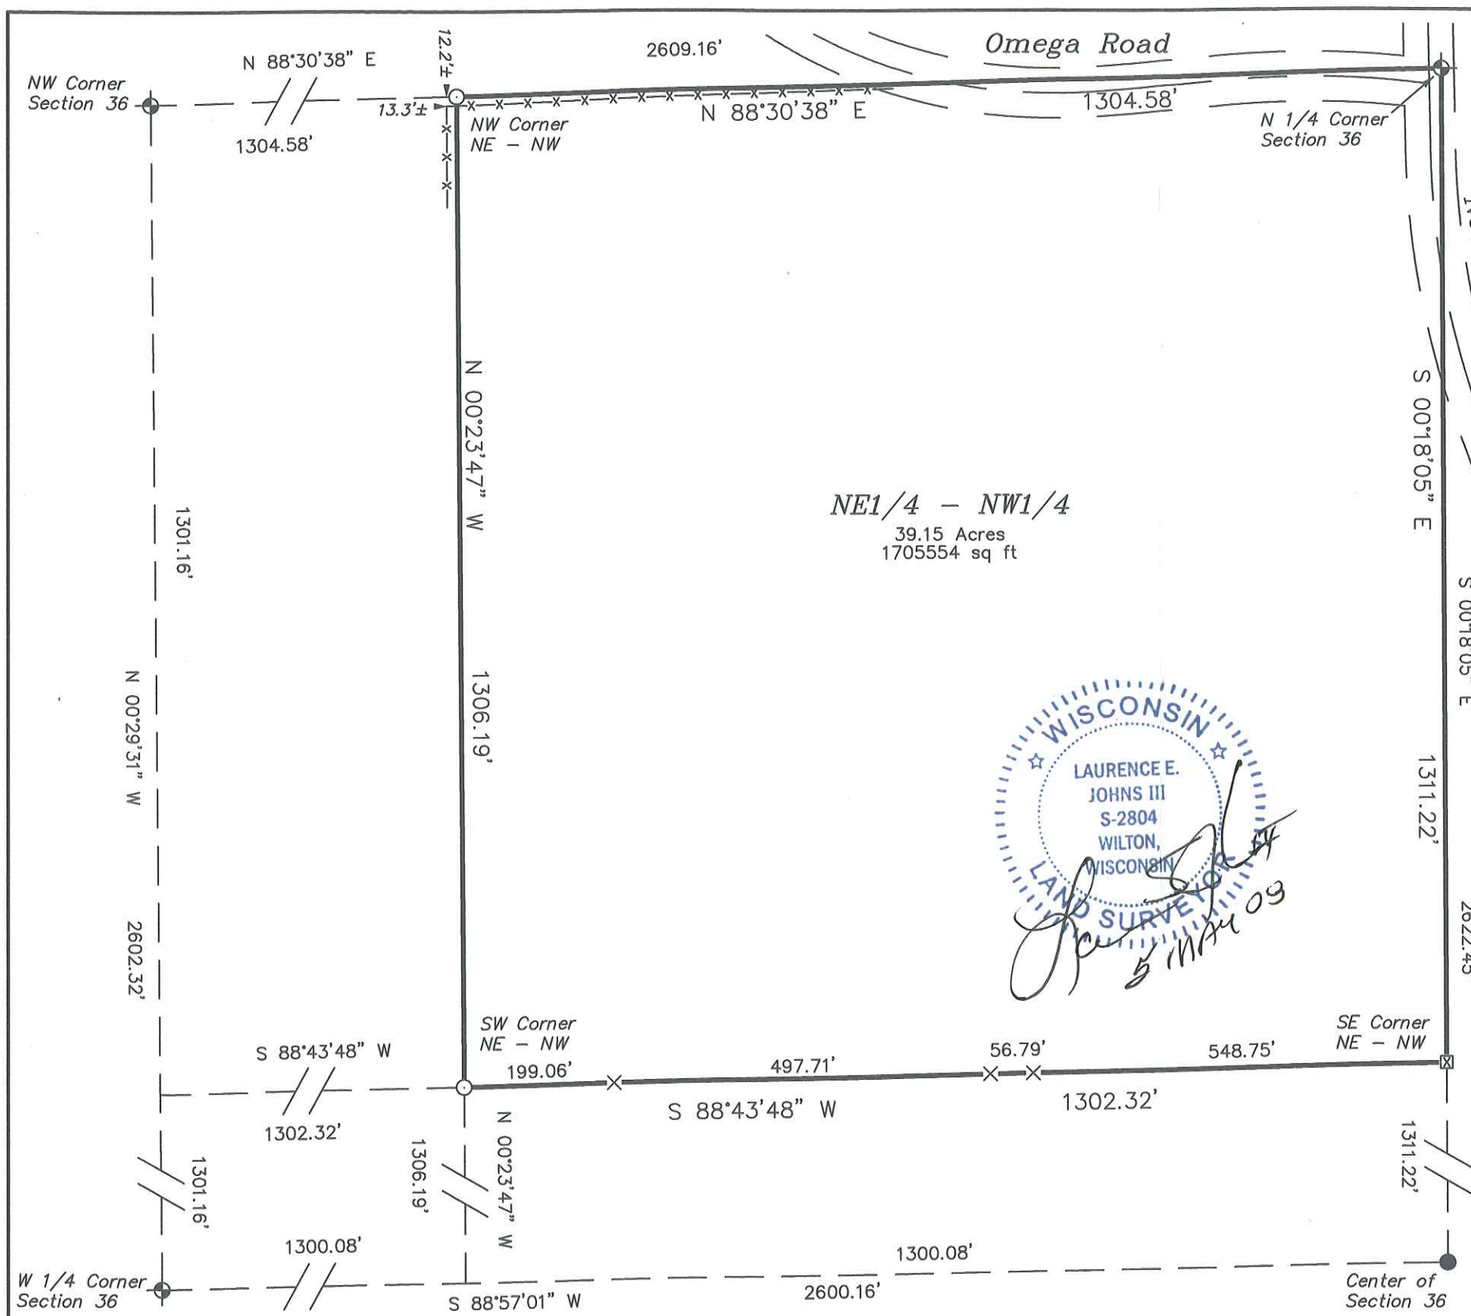

Bearings are based on the North line of the NE1/4 of Section 36, assumed to bear N 88°30'38" E (Grid) (Monroe County Coordinates)

LEGEND

- ⊕ = Found Harrison Monument
- ● = Found 1 1/4" Iron Rod
- ⊠ = Found Chiseled 'X'
- ⊙ = Set 3/4" X 18" Iron Rod
- X = Set Fence Post as Point On Line
- ( ) = Recorded Data.

200 0 200

Scale: 1" = 200'

SURVEYOR'S CERTIFICATE

I, Laurence E Johns III, Registered Land Surveyor, hereby certify that this Survey is correct to the best of my knowledge and belief.

Laurence E Johns III RLS 2804
Eagle Ridge Surveying
PO Box 213
Wilton, Wisconsin

DRAWN BY: L. Johns DATE: 5 May 2008 DWG. NO.:	APPROVED BY: L. Johns PROJ. NO. 08-03-07 DWG.	REVISIONS	PROJECT Raymond Schwartz	SHT. NAME / SHT. NO.

CSR 1151