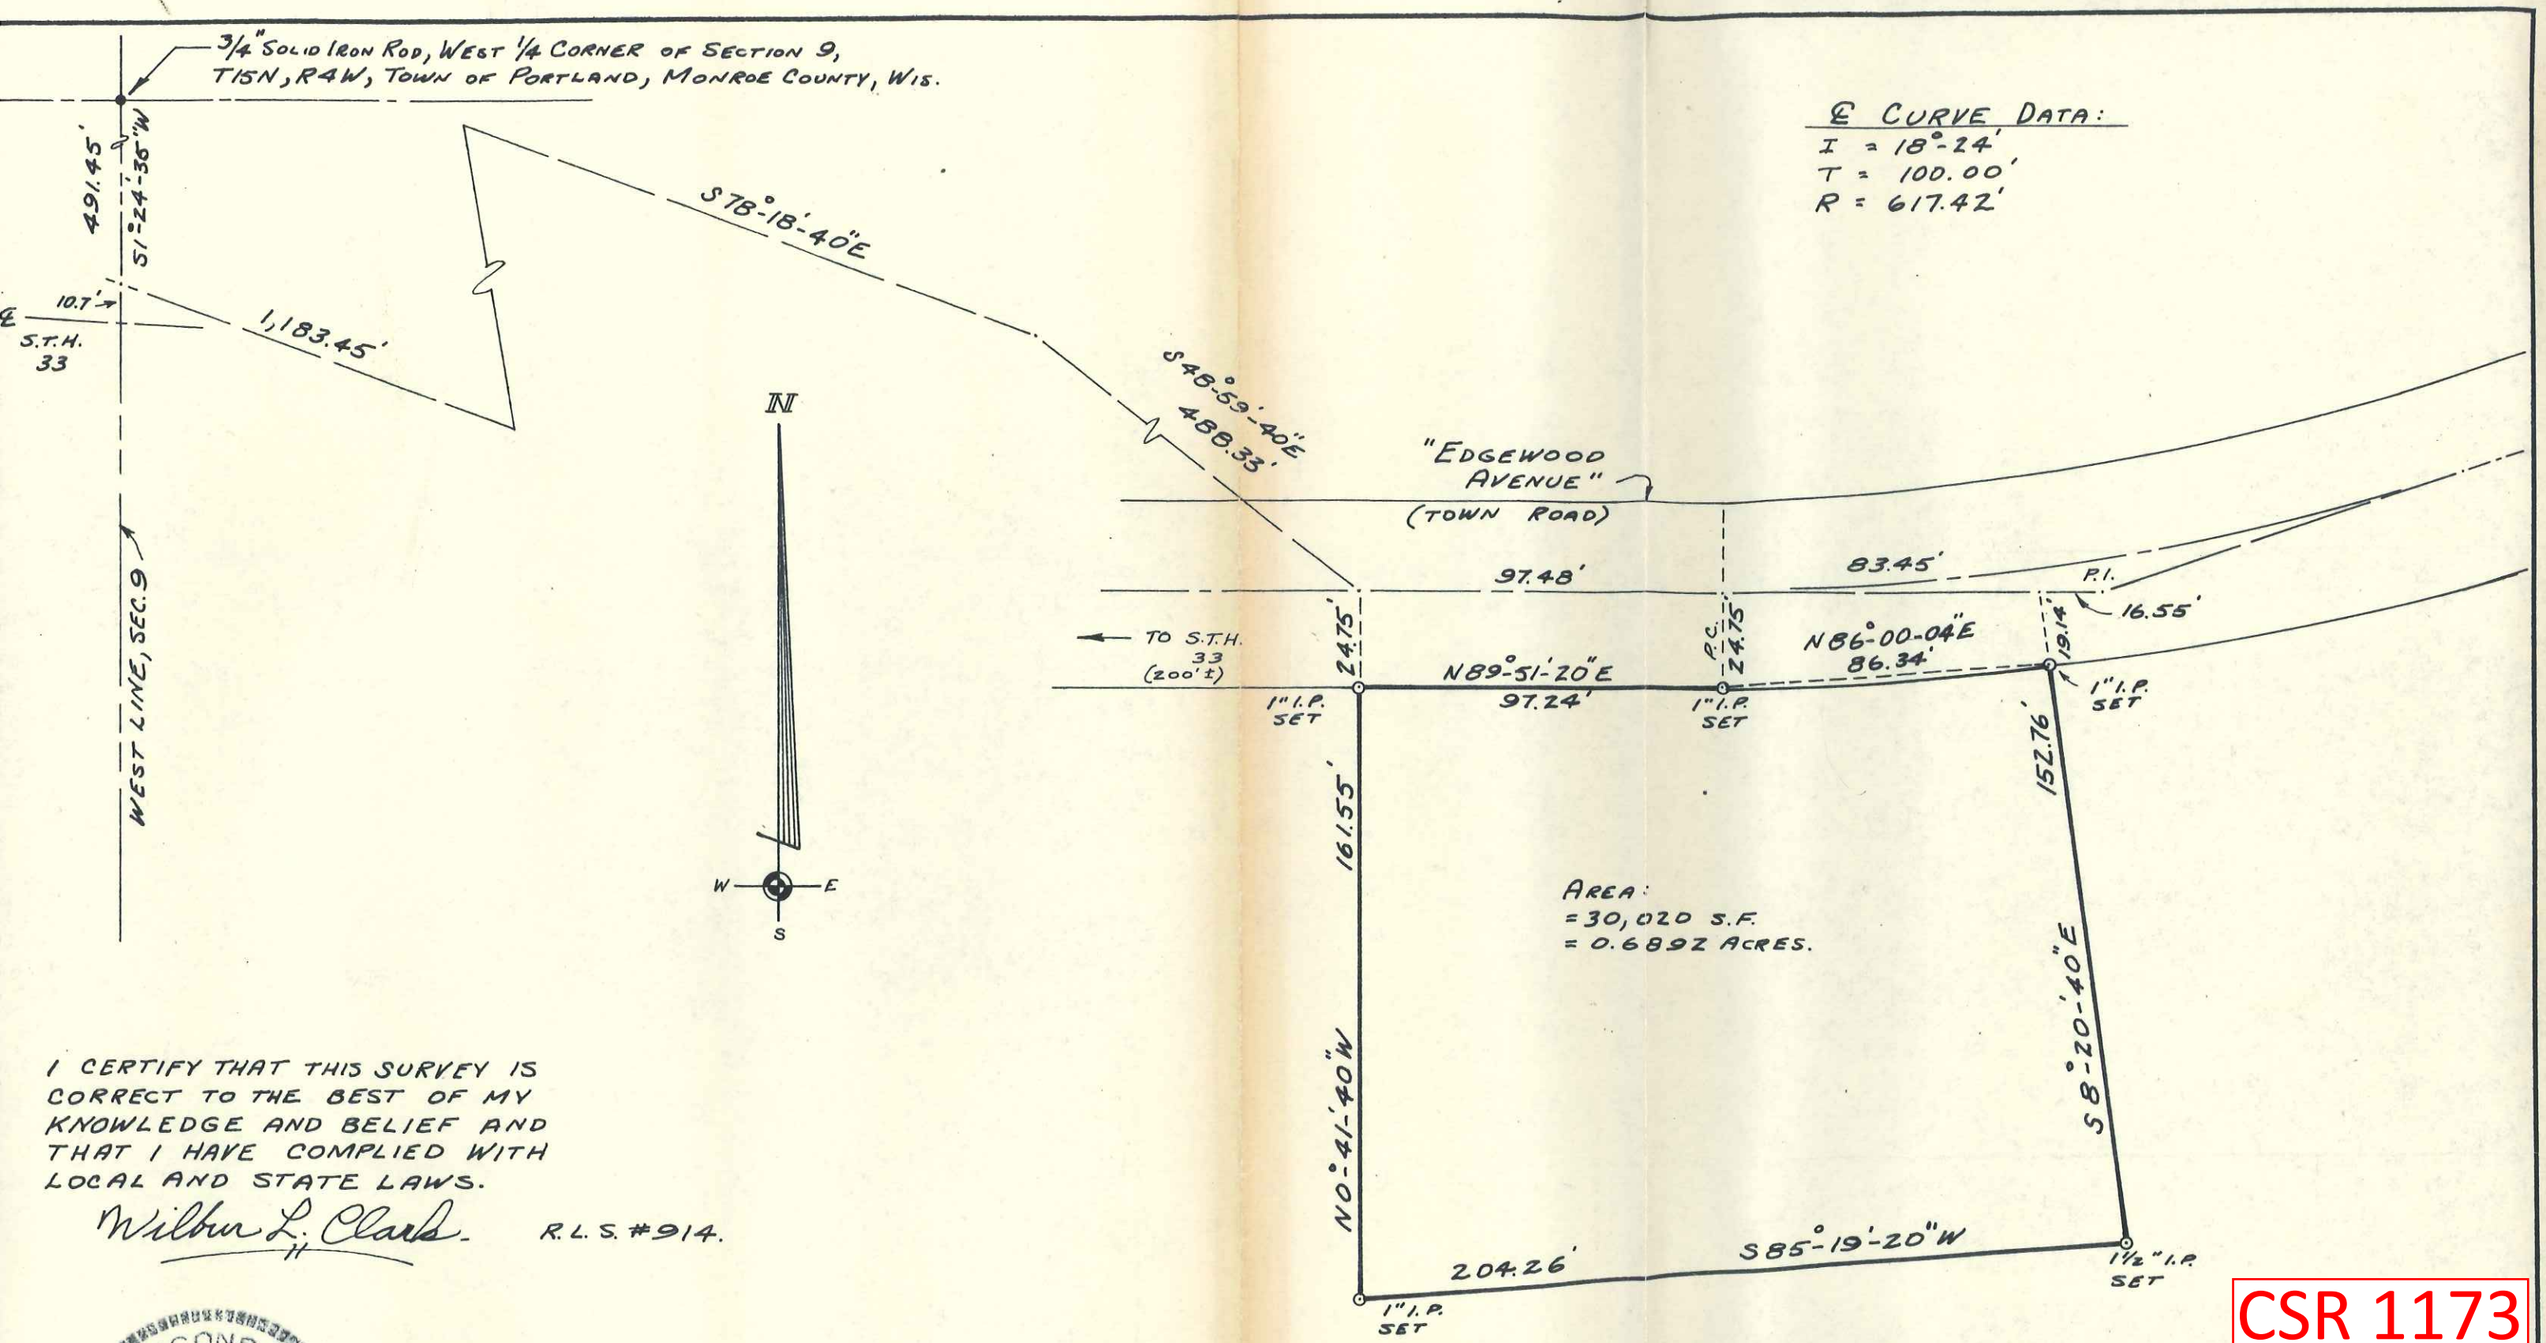

I CERTIFY THAT THIS SURVEY IS CORRECT TO THE BEST OF MY KNOWLEDGE AND BELIEF AND THAT I HAVE COMPLIED WITH LOCAL AND STATE LAWS.

Wilbur L. Clark R.L.S. #914.

WISCONSIN
WILBUR L. CLARK
S-00914
LA CROSSE, WIS.
LAND SURVEYOR

CSR 1173

CSR 1173

SURVEY FOR VAUGHN HANKEE
RT. #2, CASHTON, WISCONSIN.

SCALE: 1"=40'	APPROVED BY:	DRAWN BY W.L.C.
DATE: MAY 17, 1977		REVISED

PARCEL LOCATED IN THE N.E. 1/4 OF THE S.W. 1/4 OF SECTION 9, T15N, R4W, TOWN OF PORTLAND, MONROE COUNTY, WISCONSIN.