○ 1-1/4" Iron Pipe Set

⊕ Highway R/W Monument w/ Plastic ID Cap

⊗ 3/8"X12" Spike Left at Measurement Point

N45-46-47E 1234.56 Represents Measurements Taken, as requested, to determine 53.00 Acres within fencelines, representing farmland.

Scale: 1" = 200'

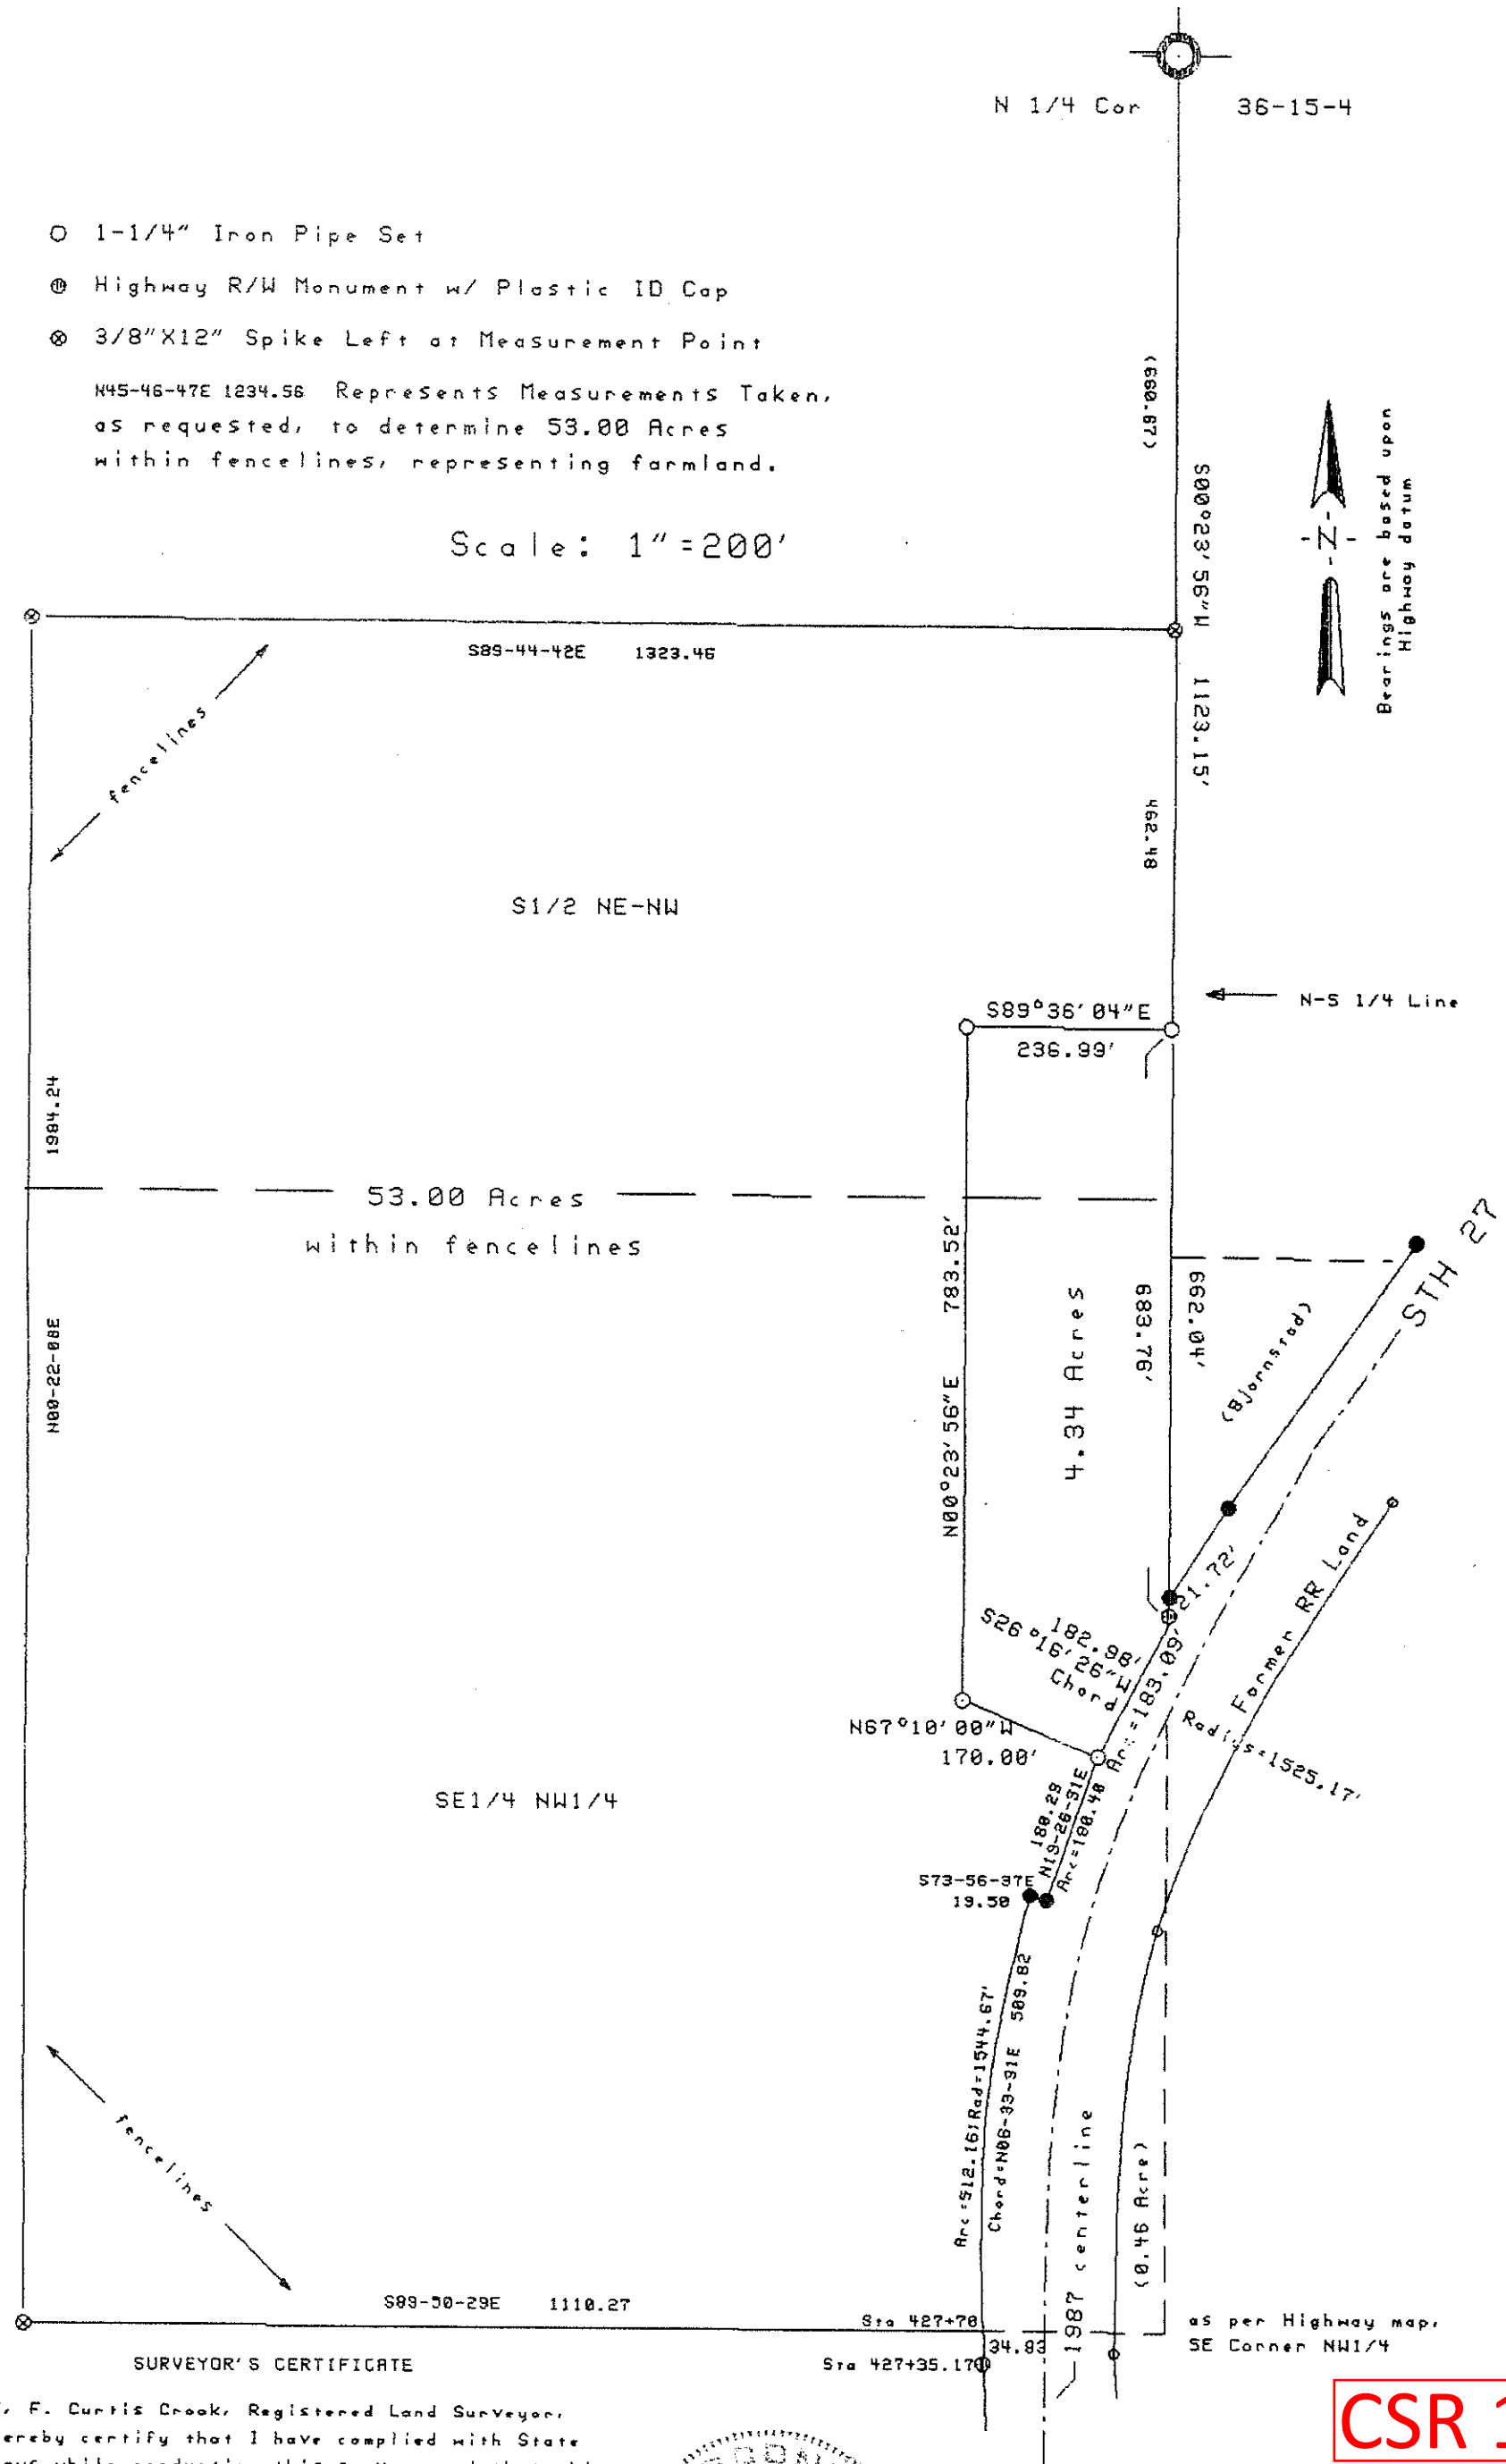

SURVEYOR'S CERTIFICATE

I, F. Curtis Crook, Registered Land Surveyor, hereby certify that I have complied with State laws while conducting this survey, and that this survey map and description is a correct and true representation thereof, to the best of my knowledge and belief.

F. Curtis Crook 2-5-88

F. Curtis Crook R.L.S. 1292

WISCONSIN F. CURTIS CROOK 1292 LAND SURVEYOR

CSR 1215

HALL REALTY

Einer - Brueggen

Sec 36 T15N R4W

Town of Portland

Monroe Countu, Wis.