CSR 1225

See 2CSM/p 288

20 JUNE 1972

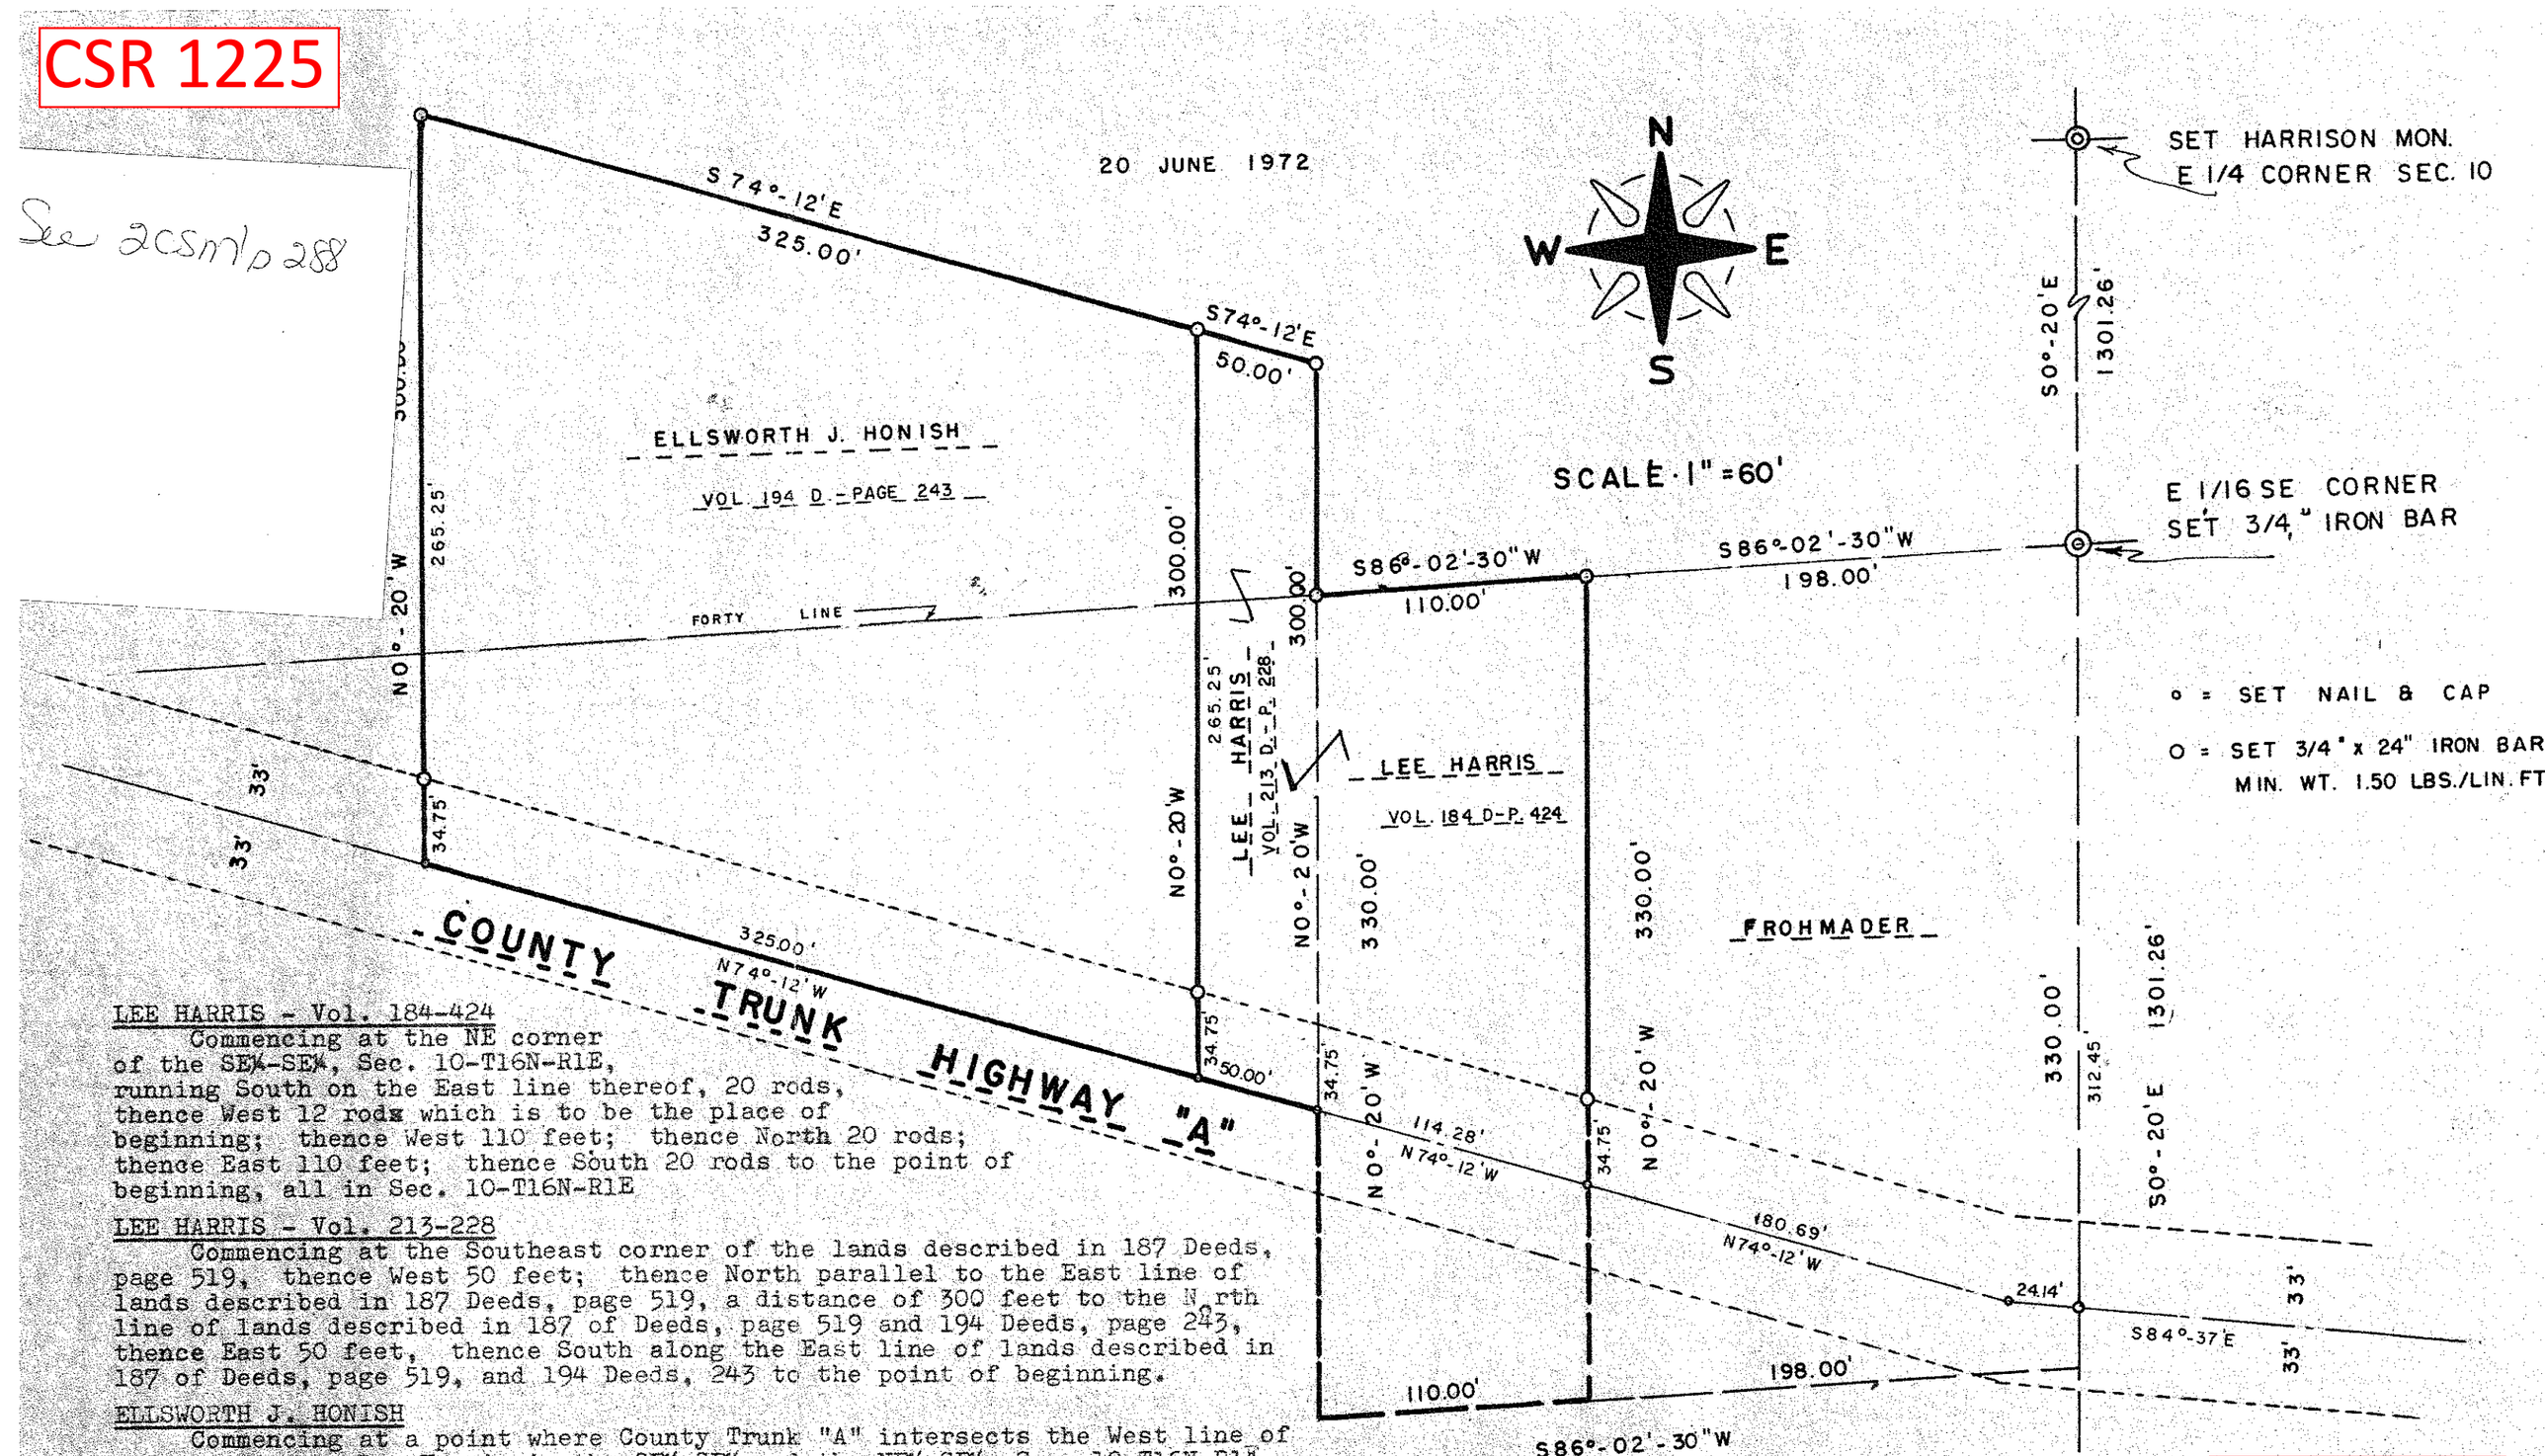

LEE HARRIS - Vol. 184-424

Commencing at the NE corner of the SE¼-SE¼, Sec. 10-T16N-R1E, running South on the East line thereof, 20 rods, thence West 12 rods which is to be the place of beginning; thence West 110 feet; thence North 20 rods; thence East 110 feet; thence South 20 rods to the point of beginning, all in Sec. 10-T16N-R1E

LEE HARRIS - Vol. 213-228

Commencing at the Southeast corner of the lands described in 187 Deeds, page 519, thence West 50 feet; thence North parallel to the East line of lands described in 187 Deeds, page 519, a distance of 300 feet to the North line of lands described in 187 of Deeds, page 519 and 194 Deeds, page 243, thence East 50 feet, thence South along the East line of lands described in 187 of Deeds, page 519, and 194 Deeds, 243 to the point of beginning.

ELLSWORTH J. HONISH

Commencing at a point where County Trunk "A" intersects the West line of lands deeded to Lee Harris in the SE¼-SE¼ and the NE¼-SE¼, Sec. 10-T16N-R1E, thence Westerly along the center of County Trunk "A" a distance of 325 feet; thence due North a distance of 300 feet; thence East parallel with County Trunk "A" a distance of 325 feet; thence due South a distance of 300 feet to point of beginning.

SURVEYOR'S CERTIFICATE - I, D. A. Marten, being a duly qualified Surveyor do hereby certify that by the order and under the direction of Mr. Lee Harris, I

PLAT OF SURVEY

LOCATED IN

CSR 1225