CSR 1252

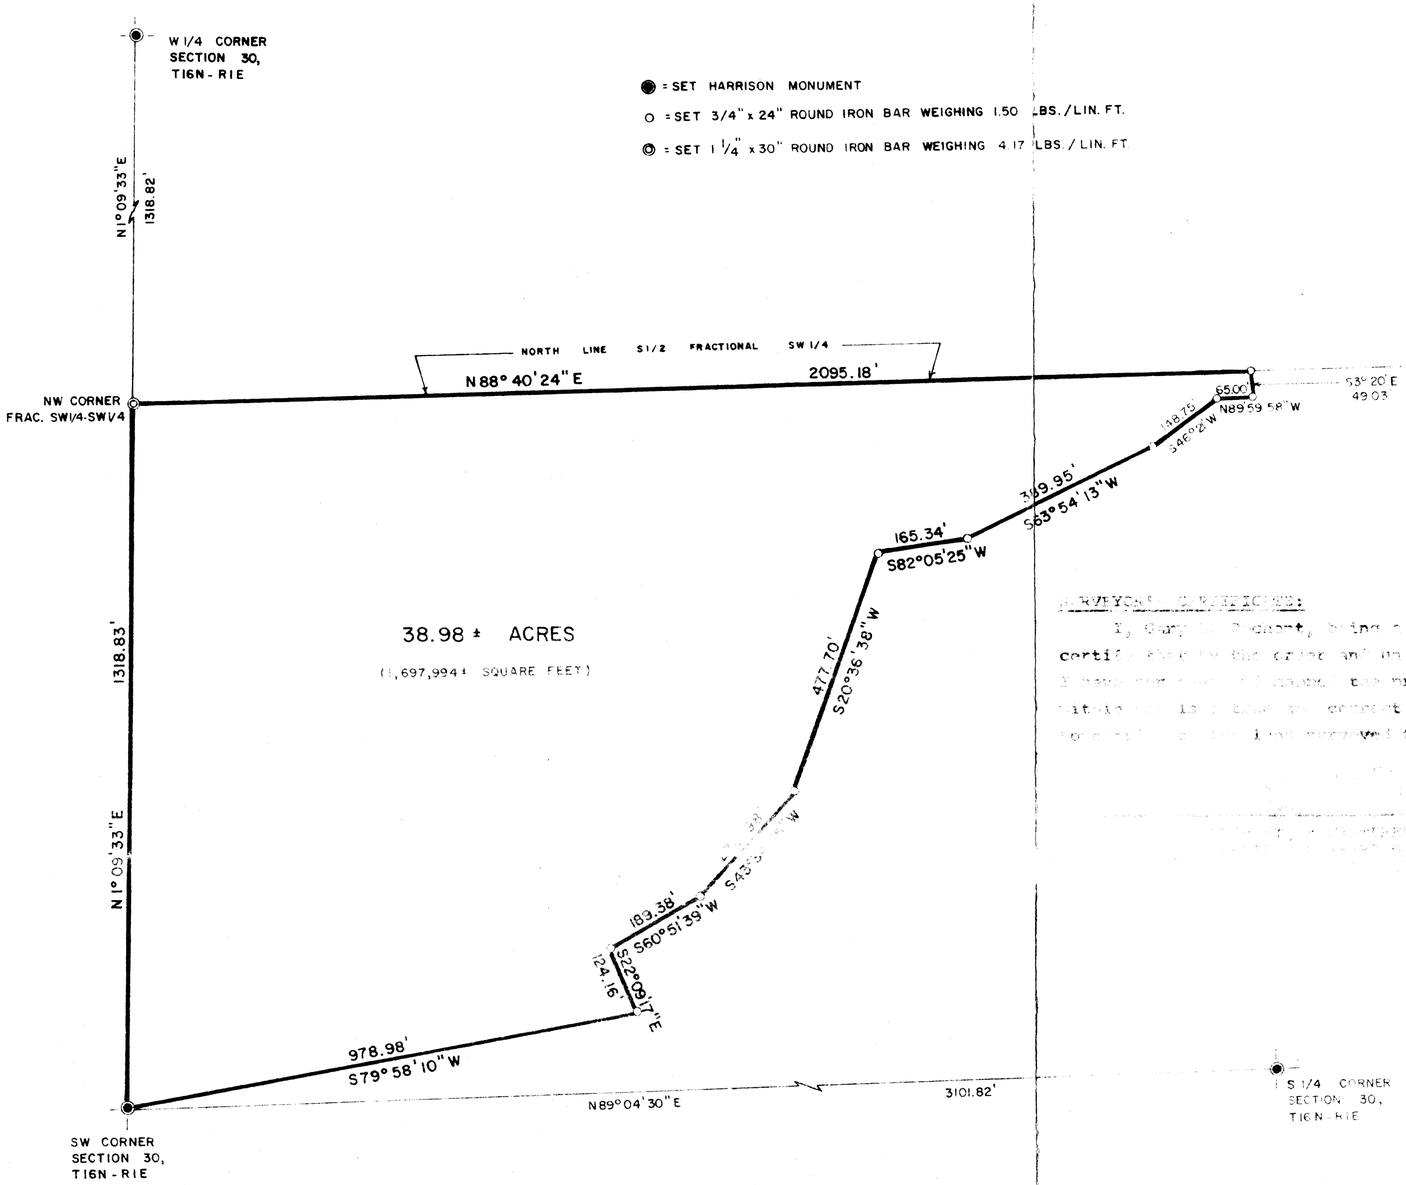

BEARINGS REFERENCED TO THE WEST LINE OF THE FRAC. SW 1/4 OF SECTION 30, T16N - R1E, ASSUMED TO BEAR N1°09'33"E.

N

SURVEYOR'S CERTIFICATE:

I, Gary [illegible], being a duly qualified Surveyor, do hereby certify that by the order and under the direction of Mr. Raymond Knutson, I have surveyed the property described below and that the [illegible] is a true and correct representation of the exterior boundaries of the land surveyed to the best of my knowledge and belief.

[illegible], S-1742

SCALE: 1" = 200'

PLAT OF SURVEY

LOCATED IN THE S1/2 - FRACTIONAL SW 1/4 OF SECTION 30, T16N - R1E, TOWN OF CLIFTON, MONROE COUNTY, WISCONSIN.

DESCRIPTION:

A parcel of land located in the S½ of the Fractional SW¼ of Section 30, T16N-R1E, Town of Clifton, Monroe County, Wisconsin, described as follows: Beginning at the SW corner of said Section 30; thence N1°09'33"E, 1318.83 feet to the NW corner of said S½ of the Frac. SW¼; thence N88°40'24"E along the North line of said S½ of the Frac. SW¼, 2095.18 feet; thence S3°20'E, 49.03 feet; thence N89°59'58"W, 65.00 feet; thence S46°21'W, 148.75 feet; thence S63°54'13"W, 389.95 feet; thence S82°05'25"W, 165.34 feet; thence S20°36'38"W, 477.70 feet; thence S43°34'35"W, 270.98 feet; thence S60°51'39"W, 189.38 feet; thence S22°09'17"E, 124.16 feet; thence S79°58'10"W, 978.98 feet to the point of beginning. Said parcel contains 38.98 acres of land, more or less.

[illegible] December 27 1984

CSR 1252

FILE NO. 567 - K