CSR 1292

File #1831

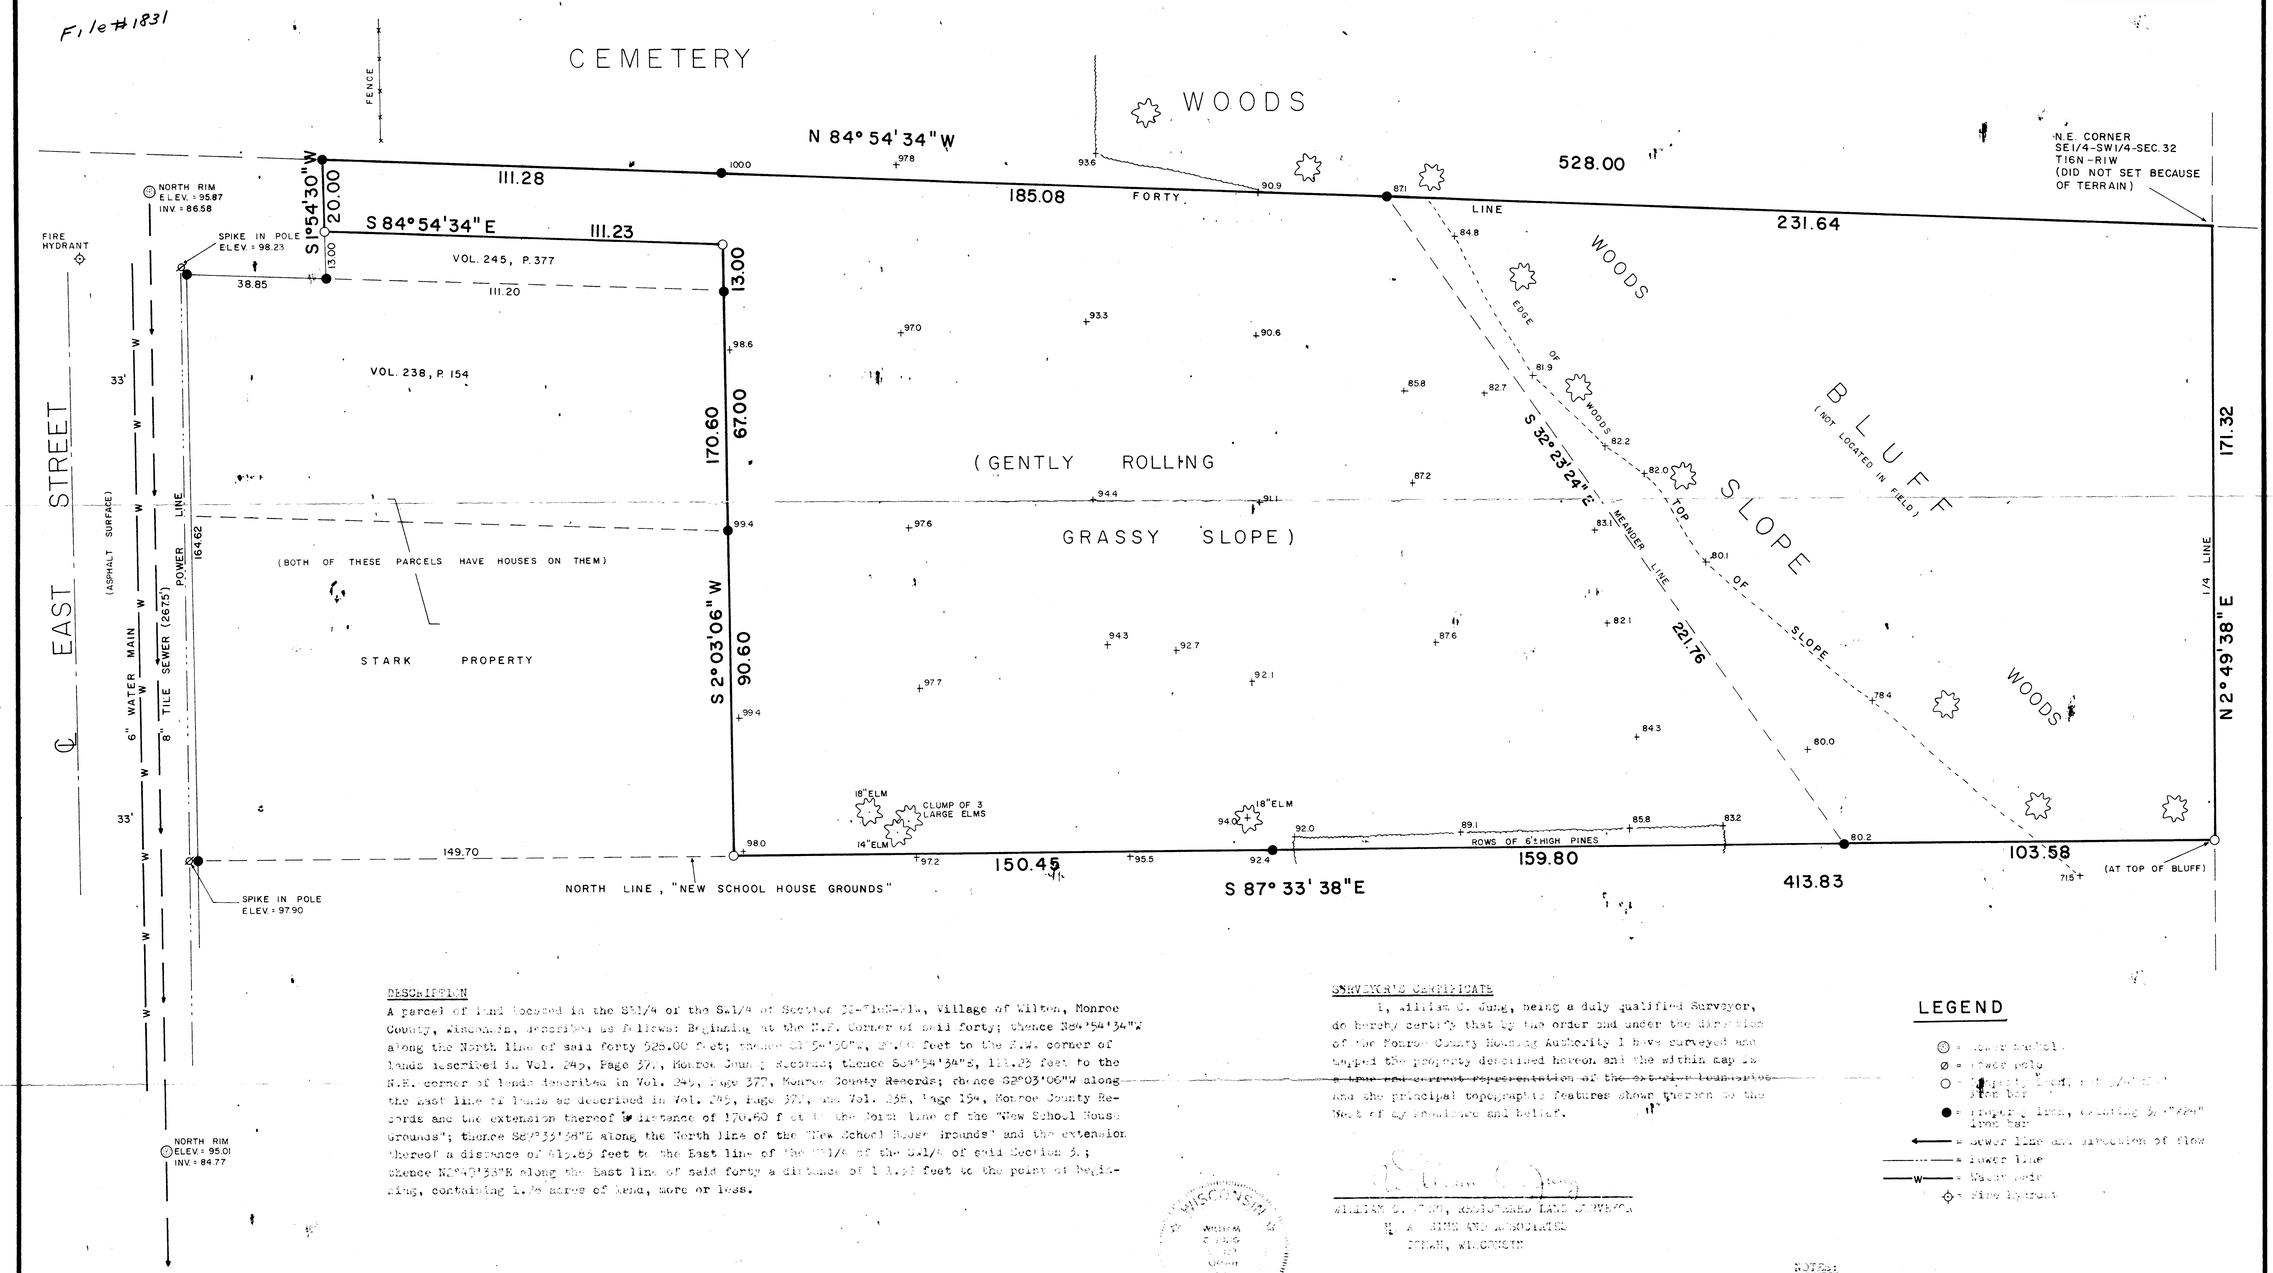

DESCRIPTION

A parcel of land located in the SE1/4 of the SW1/4 of Section 32-T16N-R1W, Village of Wilton, Monroe County, Wisconsin, described as follows: Beginning at the N.E. Corner of said forty; thence N84°54'34"W along the North line of said forty 528.00 feet; thence S1°54'30"W, 20.00 feet to the N.W. corner of lands described in Vol. 245, Page 377, Monroe County Records; thence S84°54'34"E, 111.23 feet to the N.E. corner of lands described in Vol. 245, Page 377, Monroe County Records; thence S2°03'06"W along the East line of lands as described in Vol. 245, Page 377, and Vol. 238, Page 154, Monroe County Records and the extension thereof a distance of 170.60 feet to the North line of the "New School House Grounds"; thence S87°33'38"E along the North line of the "New School House Grounds" and the extension thereof a distance of 413.83 feet to the East line of the SW1/4 of the SW1/4 of said Section 32; thence N2°49'38"E along the East line of said forty a distance of 1 1.32 feet to the point of beginning, containing 1.78 acres of land, more or less.

Boundary survey completed on June 1[illegible], 1976.

Topographic survey completed on July 30, 1976.

Map drawn on August 1[illegible], 1976.

SURVEYOR'S CERTIFICATE

I, William C. Jung, being a duly qualified Surveyor, do hereby certify that by the order and under the direction of the Monroe County Housing Authority I have surveyed and mapped the property described hereon and the within map is a true and correct representation of the exterior boundaries and the principal topographic features shown thereon to the Best of my knowledge and belief.

WILLIAM C. JUNG, REGISTERED LAND SURVEYOR
H. A. [illegible] AND ASSOCIATES
[illegible], WISCONSIN

Reg. No. S-1[illegible]

August 16, 197[illegible]

LEGEND

- ◎ = Sewer manhole
- Ø = Power pole
- ○ = Property iron, [illegible] iron bar
- ● = Property iron, existing 3/4"x24" iron bar
- ← = Sewer line and direction of flow
- ---- = Power line
- —W— = Water main
- ◇ = Fire hydrant

NOTES:

1. Elevations referenced to an assumed datum.
2. Information about the water main in East Street was gathered from the Village of Wilton Street Crew. They said it was a 6" main and that it was west of the sewer line. For more information, contact the Village Water Superintendent.

N
W E
S

ASSUMED NORTH

Bearings referenced to the North-South 1/4 line of Section 32.

SCALE : 1" = 20'

CSR 1292

CSR 1292

PROJECT TOPOGRAPHIC MAP

Located in the SW1/4-SW1/4 of Sec. 32-T16N-R1W, Village of Wilton, Monroe County, Wisconsin

DRAWING
DATE August 16, 1976
DRAWN BY William C. Jung
REVISIONS

I HEREBY CERTIFY THAT THIS PLAN, SPECIFICATION, OR REPORT WAS PREPARED BY ME OR UNDER MY DIRECT SUPERVISION AND THAT I AM A DULY REGISTERED UNDER THE LAWS OF THE STATE OF Wisconsin

William C. Jung
DATE 8/16/76 REG NO S-1323

HACKNER SCHROEDER ROSLANSKY & ASSOCIATES INC.
Architects/Engineers/Planners
La Crosse, Wisconsin