CSR 1294

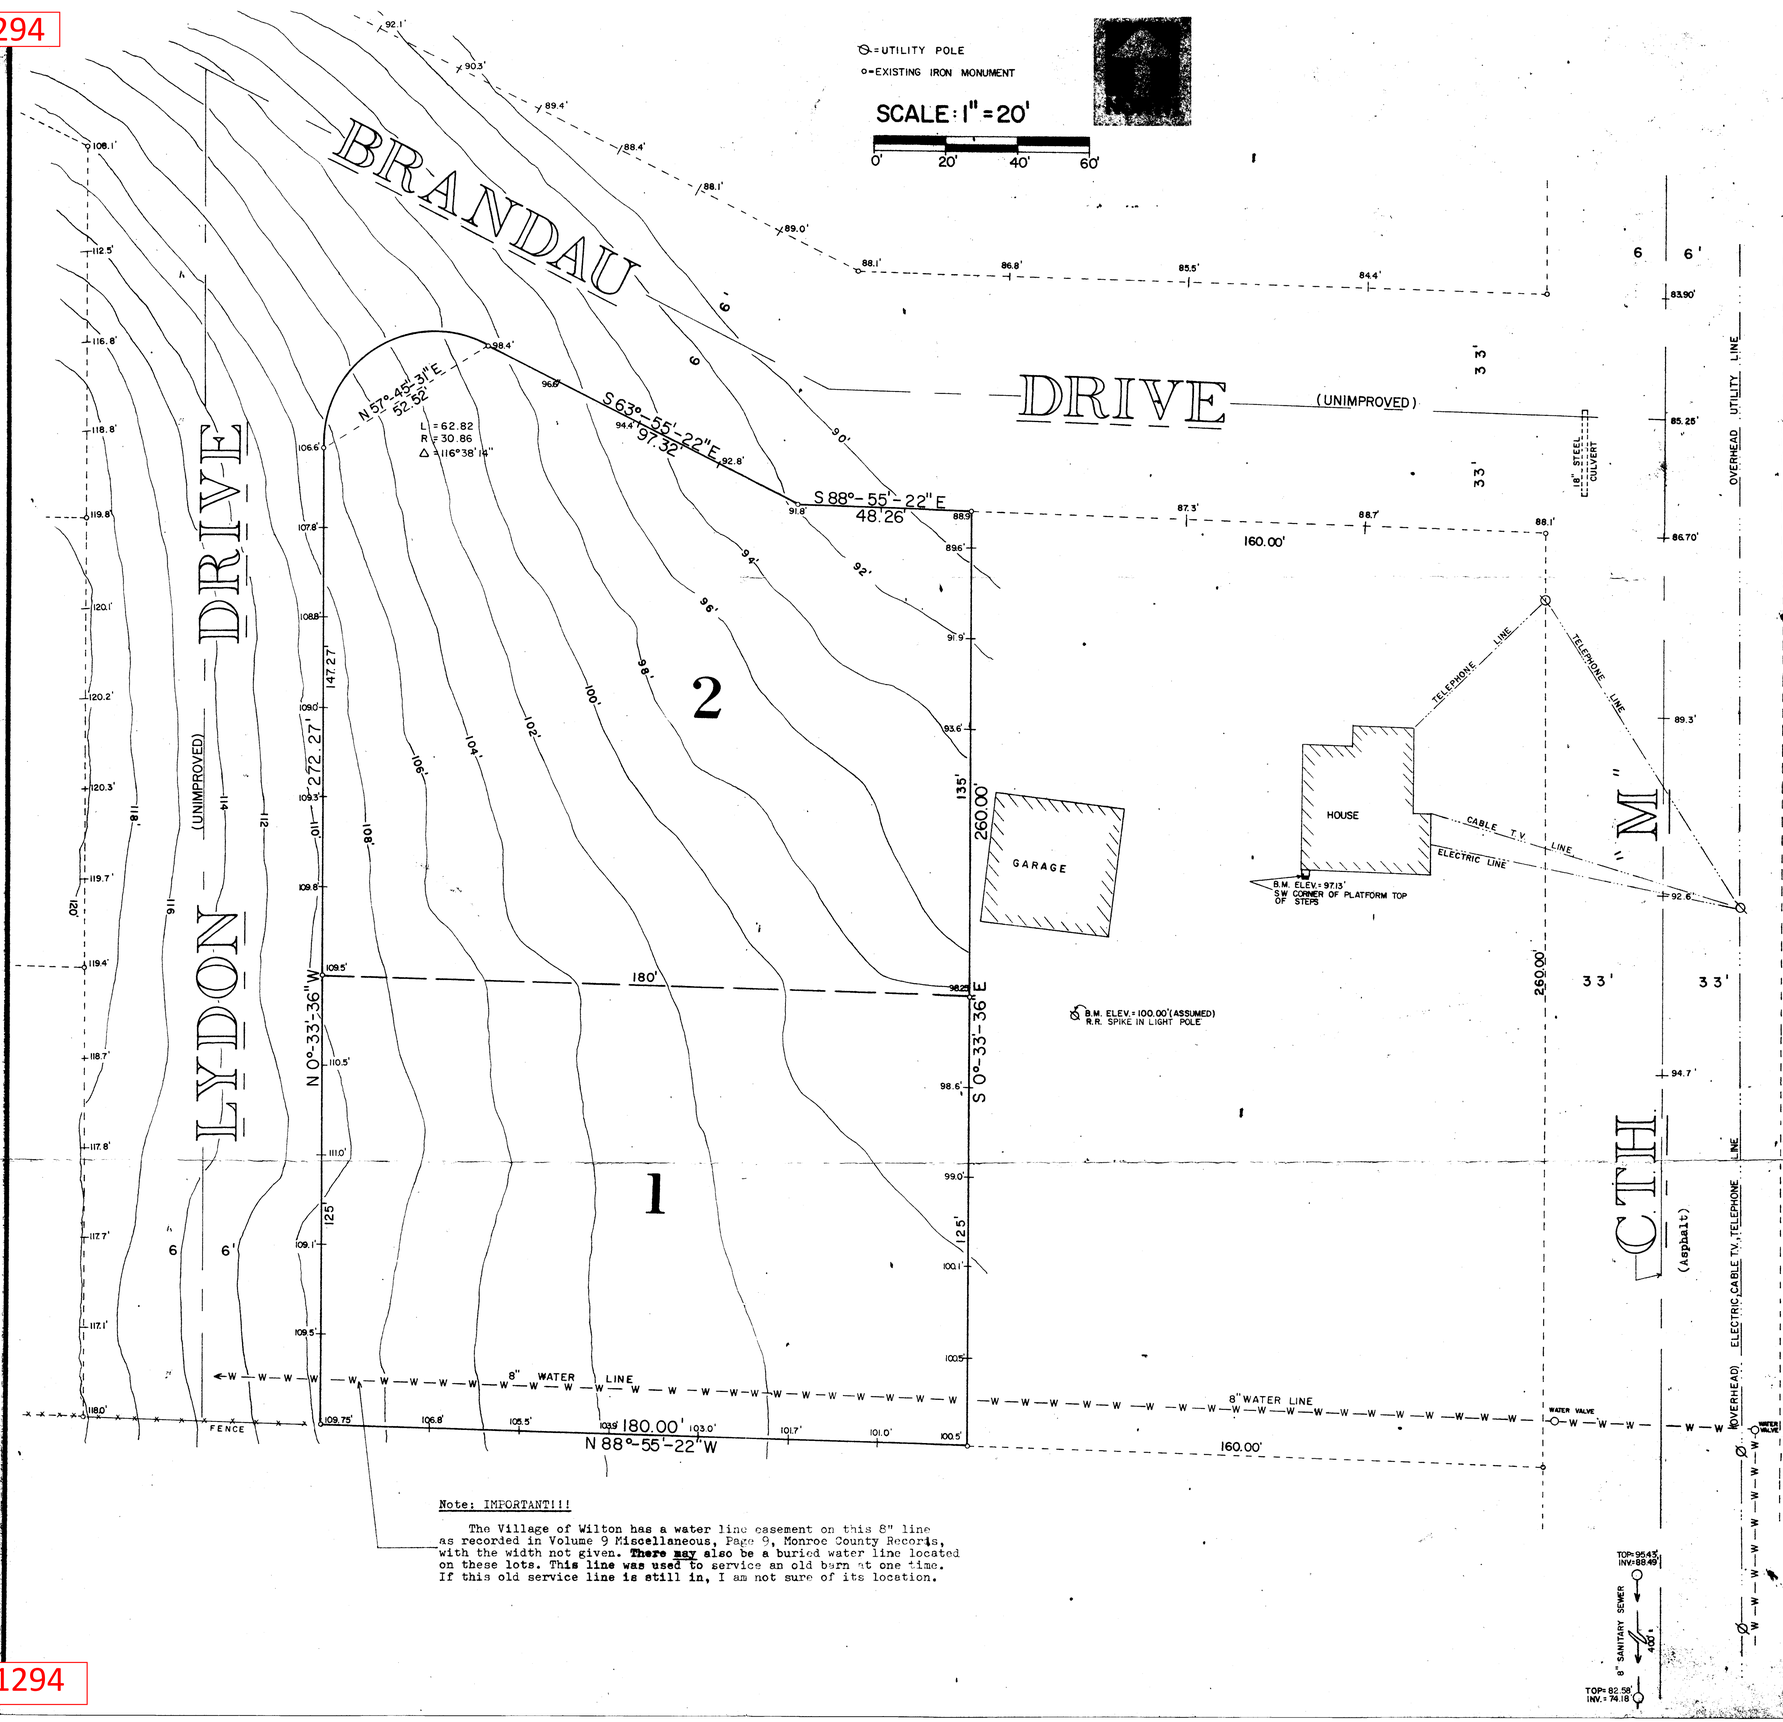

(The following utilities should be contacted prior to any construction.)

WISCONSIN POWER AND LIGHT COMPANY
1014 Superior Avenue
Tomah, Wisconsin 54660
608-372-2141

MONROE COUNTY TELEPHONE COMPANY
311 South Court
Sparta, Wisconsin 54656
608-269-6971

Cable T.V.
TELECABLE SIGNALS INC.
Box 386
Viroqua, Wisconsin 54665
608-637-7777

Note: Village officials told me that the water pressure near these lots was around 60 P.S.I.

Wilton Village Hall
311 Main
Wilton, Wisconsin 54670
608-385-6666

Elevations are referenced to an assumed datum.

Bearings are referenced to the Plat of Brandau Hills.

DESCRIPTION:

Lots 1 and 2 of Brandau Hills, Village of Wilton, Monroe County, Wisconsin.

Note: IMPORTANT!!!

The Village of Wilton has a water line easement on this 8" line as recorded in Volume 9 Miscellaneous, Page 9, Monroe County Records, with the width not given. **There may** also be a buried water line located on these lots. This line was used to service an old barn at one time. If this old service line is still in, I am not sure of its location.

WISCONSIN WILLIAM C. JUNG S-1323 TOMAH, WIS. LAND SURVEYOR

PROJECT Topographic Map of Lots 1 and 2, Brandau Hills, Village of Wilton, Monroe County, Wisconsin

DRAWING File No. 2861, H. A. Sime and Associates

DATE March 11, 1980

DRAWN BY William C. Jung

REVISIONS

I HEREBY CERTIFY THAT THIS PLAN, SPECIFICATION, OR REPORT WAS PREPARED BY ME OR UNDER MY DIRECT SUPERVISION AND THAT I AM A DULY REGISTERED LAND SURVEYOR UNDER THE LAWS OF THE STATE OF Wisconsin

William C. Jung

DATE 3/11/80 REG NO. 1323

HACKNER SCHROEDER ROSLANSKY & ASSOCIATES INC.
Architects/Engineers/Planners
La Crosse, Wisconsin

CSR 1294

CSR 1294