Vol. 46 Page 362 271581

# PLAT of SURVEY

PART OF THE SE 1/4 OF THE SW 1/4
SECTION 9, T 17 N, R 1 W. TOWN OF
OAKDALE, MONROE COUNTY, WISCONSIN

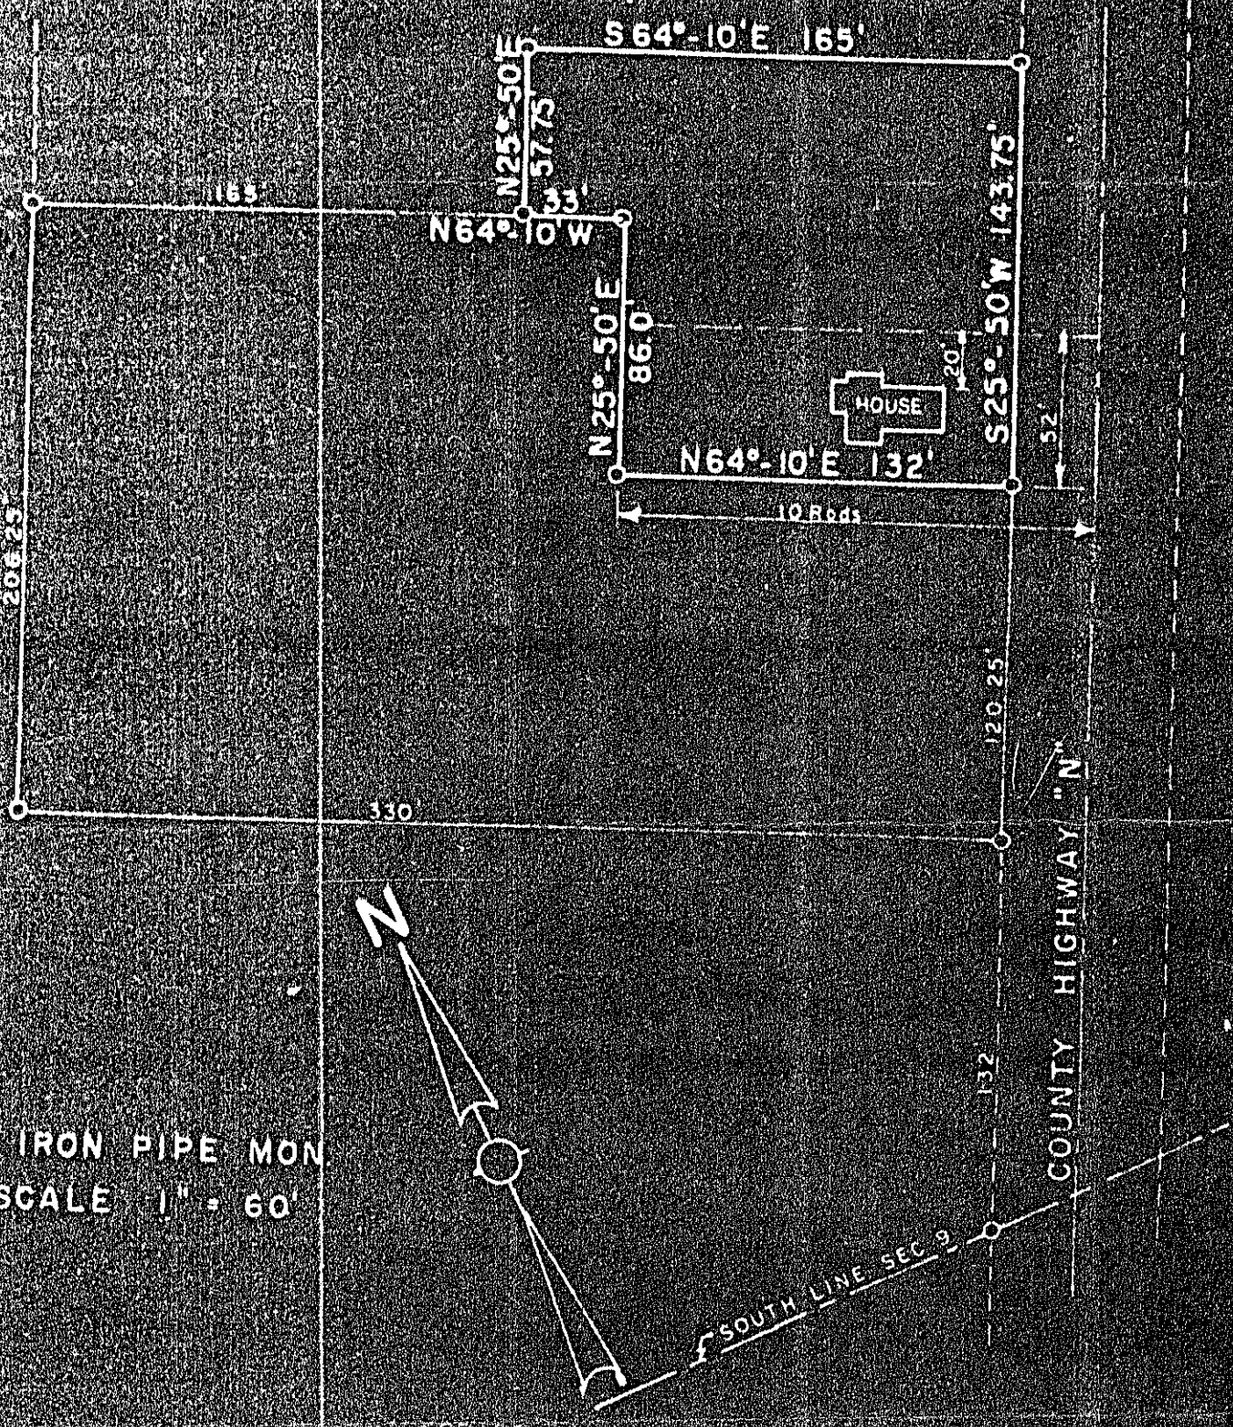


⊙ = IRON PIPE MON
SCALE 1" = 60'

DESCRIPTION

A PARCEL OF LAND IN THE SE¼ OF THE SW¼ OF [illegible] R 1 E, TOWN OF OAKDALE, MONROE COUNTY, [illegible] COMMENCING AT THE POINT WHERE THE [illegible] SECTS THE NORTHWESTERLY LINE OF COUNTY [illegible] ALONG THE NORTHWESTERLY LINE OF COUNTY [illegible] IRON PIPE WHICH IS THE POINT OF BEGINNING; [illegible] FEET TO AN IRON PIPE; THENCE N [illegible] THENCE N 64°-10' [illegible] FEET TO AN IRON PIPE; THENCE [illegible] FEET TO AN IRON PIPE; THENCE S [illegible] THE NORTHWESTERLY LINE OF COUNTY HIGHWAY [illegible] THE NORTHWESTERLY LINE OF COUNTY TRUNK [illegible] POINT OF BEGINNING.

CSR 1418

LENSCHOW ENGINEERING
1005 Superior Ave.
Tomah, Wis.

Aug. 1962

Recorded Aug 31 1962 - 8:10 A.M. [illegible]