CSR 1419

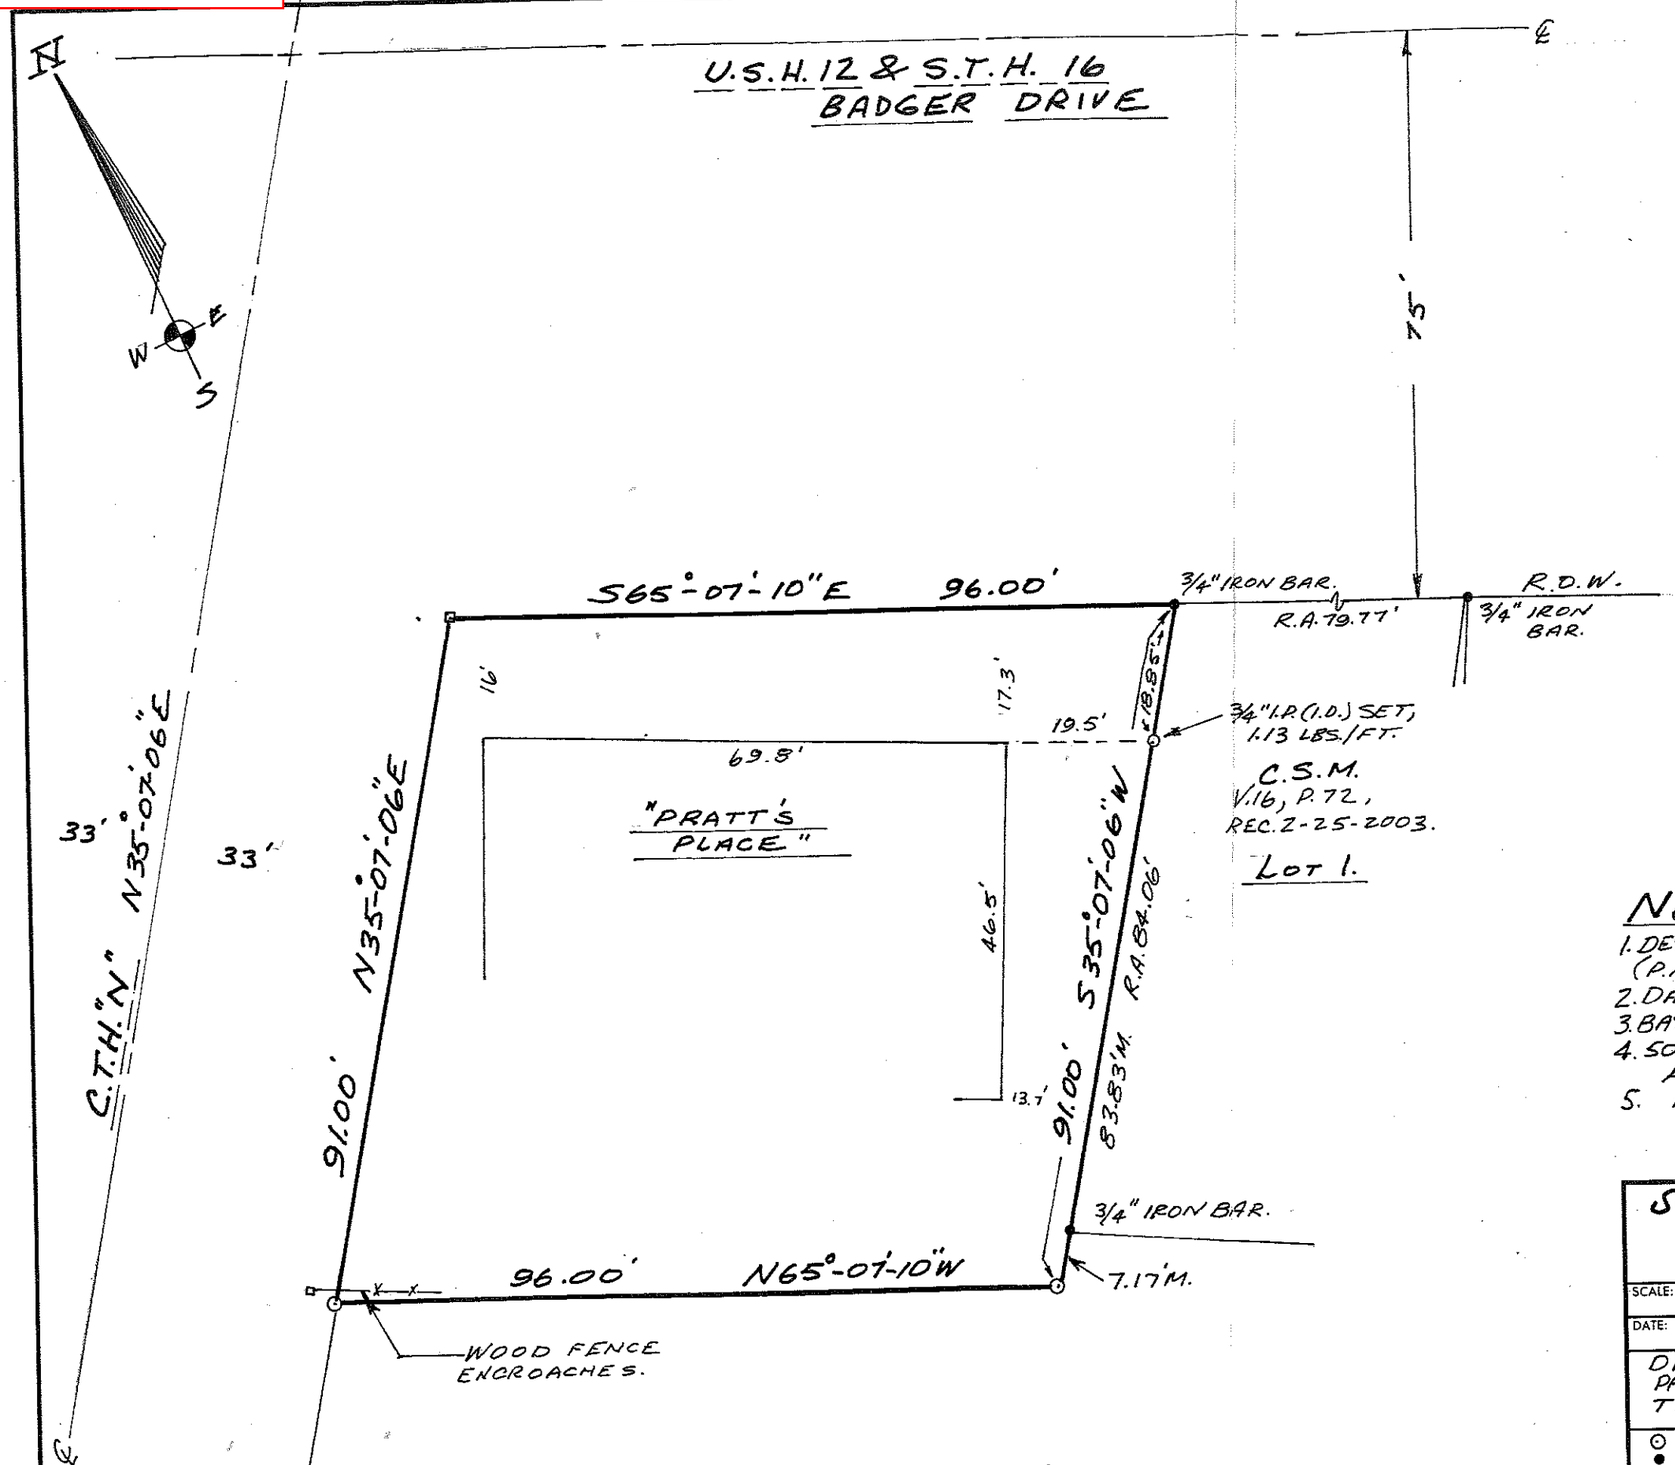

SURVEYOR'S CERTIFICATION:

I CERTIFY THAT THIS SURVEY CORRECTLY SHOWS THE LOCATION OF ALL EXTERIOR BOUNDARIES, AND THAT THIS SURVEY IS CORRECT TO THE BEST OF MY KNOWLEDGE AND BELIEF AND THAT I HAVE COMPLIED WITH LOCAL AND STATE LAWS, INCLUDING THE WISCONSIN ADMINISTRATIVE CODE, CHAPTER A.-E. 7, "MINIMUM STANDARDS FOR PROPERTY SURVEYS."

Wilbur L. Clark. 7-10-2006

WILBUR L. CLARK, R.L.S. 914,
18123 HOLIDAY ROAD,
TOMAH, WISCONSIN. 54660.

WISCONSIN
WILBUR L.
CLARK
S-00914
TOMAH
WI
LAND SURVEYOR
7-10-06

NOTES:

1. DESCRIPTION: W.D., V. 398, P. 03, REC. 7-2-2002. (P.I.N. 165-121-000)
2. DATE OF SURVEY: 6-17-2006.
3. BASIS OF BEARINGS: AS PER C.S.M., V. 16, P. 72.
4. 50' HIGHWAY SETBACK LINE HAS BEEN REMOVED AS PER D.O.T.
5. AREA OF PARCEL: 8,596.8 SQ. FT., = 0.197 ACRES.

SURVEY FOR: STEVEN H. & KIM MEYER
"PRATT'S PLACE"
108 E. BADGER DRIVE,
OAKDALE, WISCONSIN. 54649.

SCALE: 1" = 20'	APPROVED BY:	DRAWN BY W.L.C.
DATE: 7-10-06		REVISED

DESCRIPTION:
PARCEL LOCATED IN THE N.W. 1/4 - S.E. 1/4, SECTION 9, T17N, R1E, VILLAGE OF OAKDALE, MONROE COUNTY, WIS.

⊙ 1"X30", I.D., X 1.67 LBS. PER FOOT.
● SURVEY MON'TS FOUND, SIZE AS SHOWN.
⊡ R.R. SPIKE SET, HEAD CUT OFF.

DRAWING NUMBER

CSR 1419