CSR 1444

BOUNDARY & TOPOGRAPHIC SURVEY
OF THE
# TOMAH INDUSTRIAL PARK
AND ADJOINING LANDS

LOCATED IN THE S1/2-SECTION 34-T18N-R1W, AND
IN THE N1/2-SECTION 3-T17N-R1W, TOWN OF LAGRANGE
AND CITY OF TOMAH; MONROE COUNTY, WISCONSIN

LEGEND

- ● = EXISTING 3/4" IRON BAR
- ○ = SET 3/4" x 24" IRON BAR, WEIGHING 1.50 LBS./LIN.FT.
- □ = EXISTING HARRISON MARKER
- ■ = SET HARRISON MARKER
- △ = EXISTING R.R. SPIKE
- ▲ = SET R.R. SPIKE
- ⊗ = EXISTING 1/4" IRON BAR
- ● = SET 1/4" x 30" IRON BAR
- ◯ = SET 2-1/2" x 7' IRON PIPE
- ⊙ = SEWER MANHOLE
- ✱ = UTILITY POLE
- ◇ = FIRE HYDRANT
- ○ = SET 5/8"x24" HEXAGON IRON BAR

VERTICAL DATUM IS MEAN SEA LEVEL
ELEVATIONS ARE AS OF JUNE, 1977
(SOME BUILDINGS WERE COMPLETED AND THEIR
ELEVATIONS ARE NOW SHOWN. SOME BUILDINGS
MAY ALSO HAVE BEEN PULLED OR EXCAVATED
AFTER THIS DATE)
(THOSE ELEVATIONS IN PARENTHESIS WERE SHOT
IN MARCH OF 1979)

SURVEYED BY WILLIAM C. JUNG, REGISTERED LAND SURVEYOR NO. 1323
H.A. SIME AND ASSOCIATES
TOMAH, WISCONSIN
CLIENT: FTDC
JULY, 1977
FILE NO. 2277
REVISED MARCH, 1979

WISCONSIN WILLIAM C. JUNG S-1323 REGISTERED LAND SURVEYOR

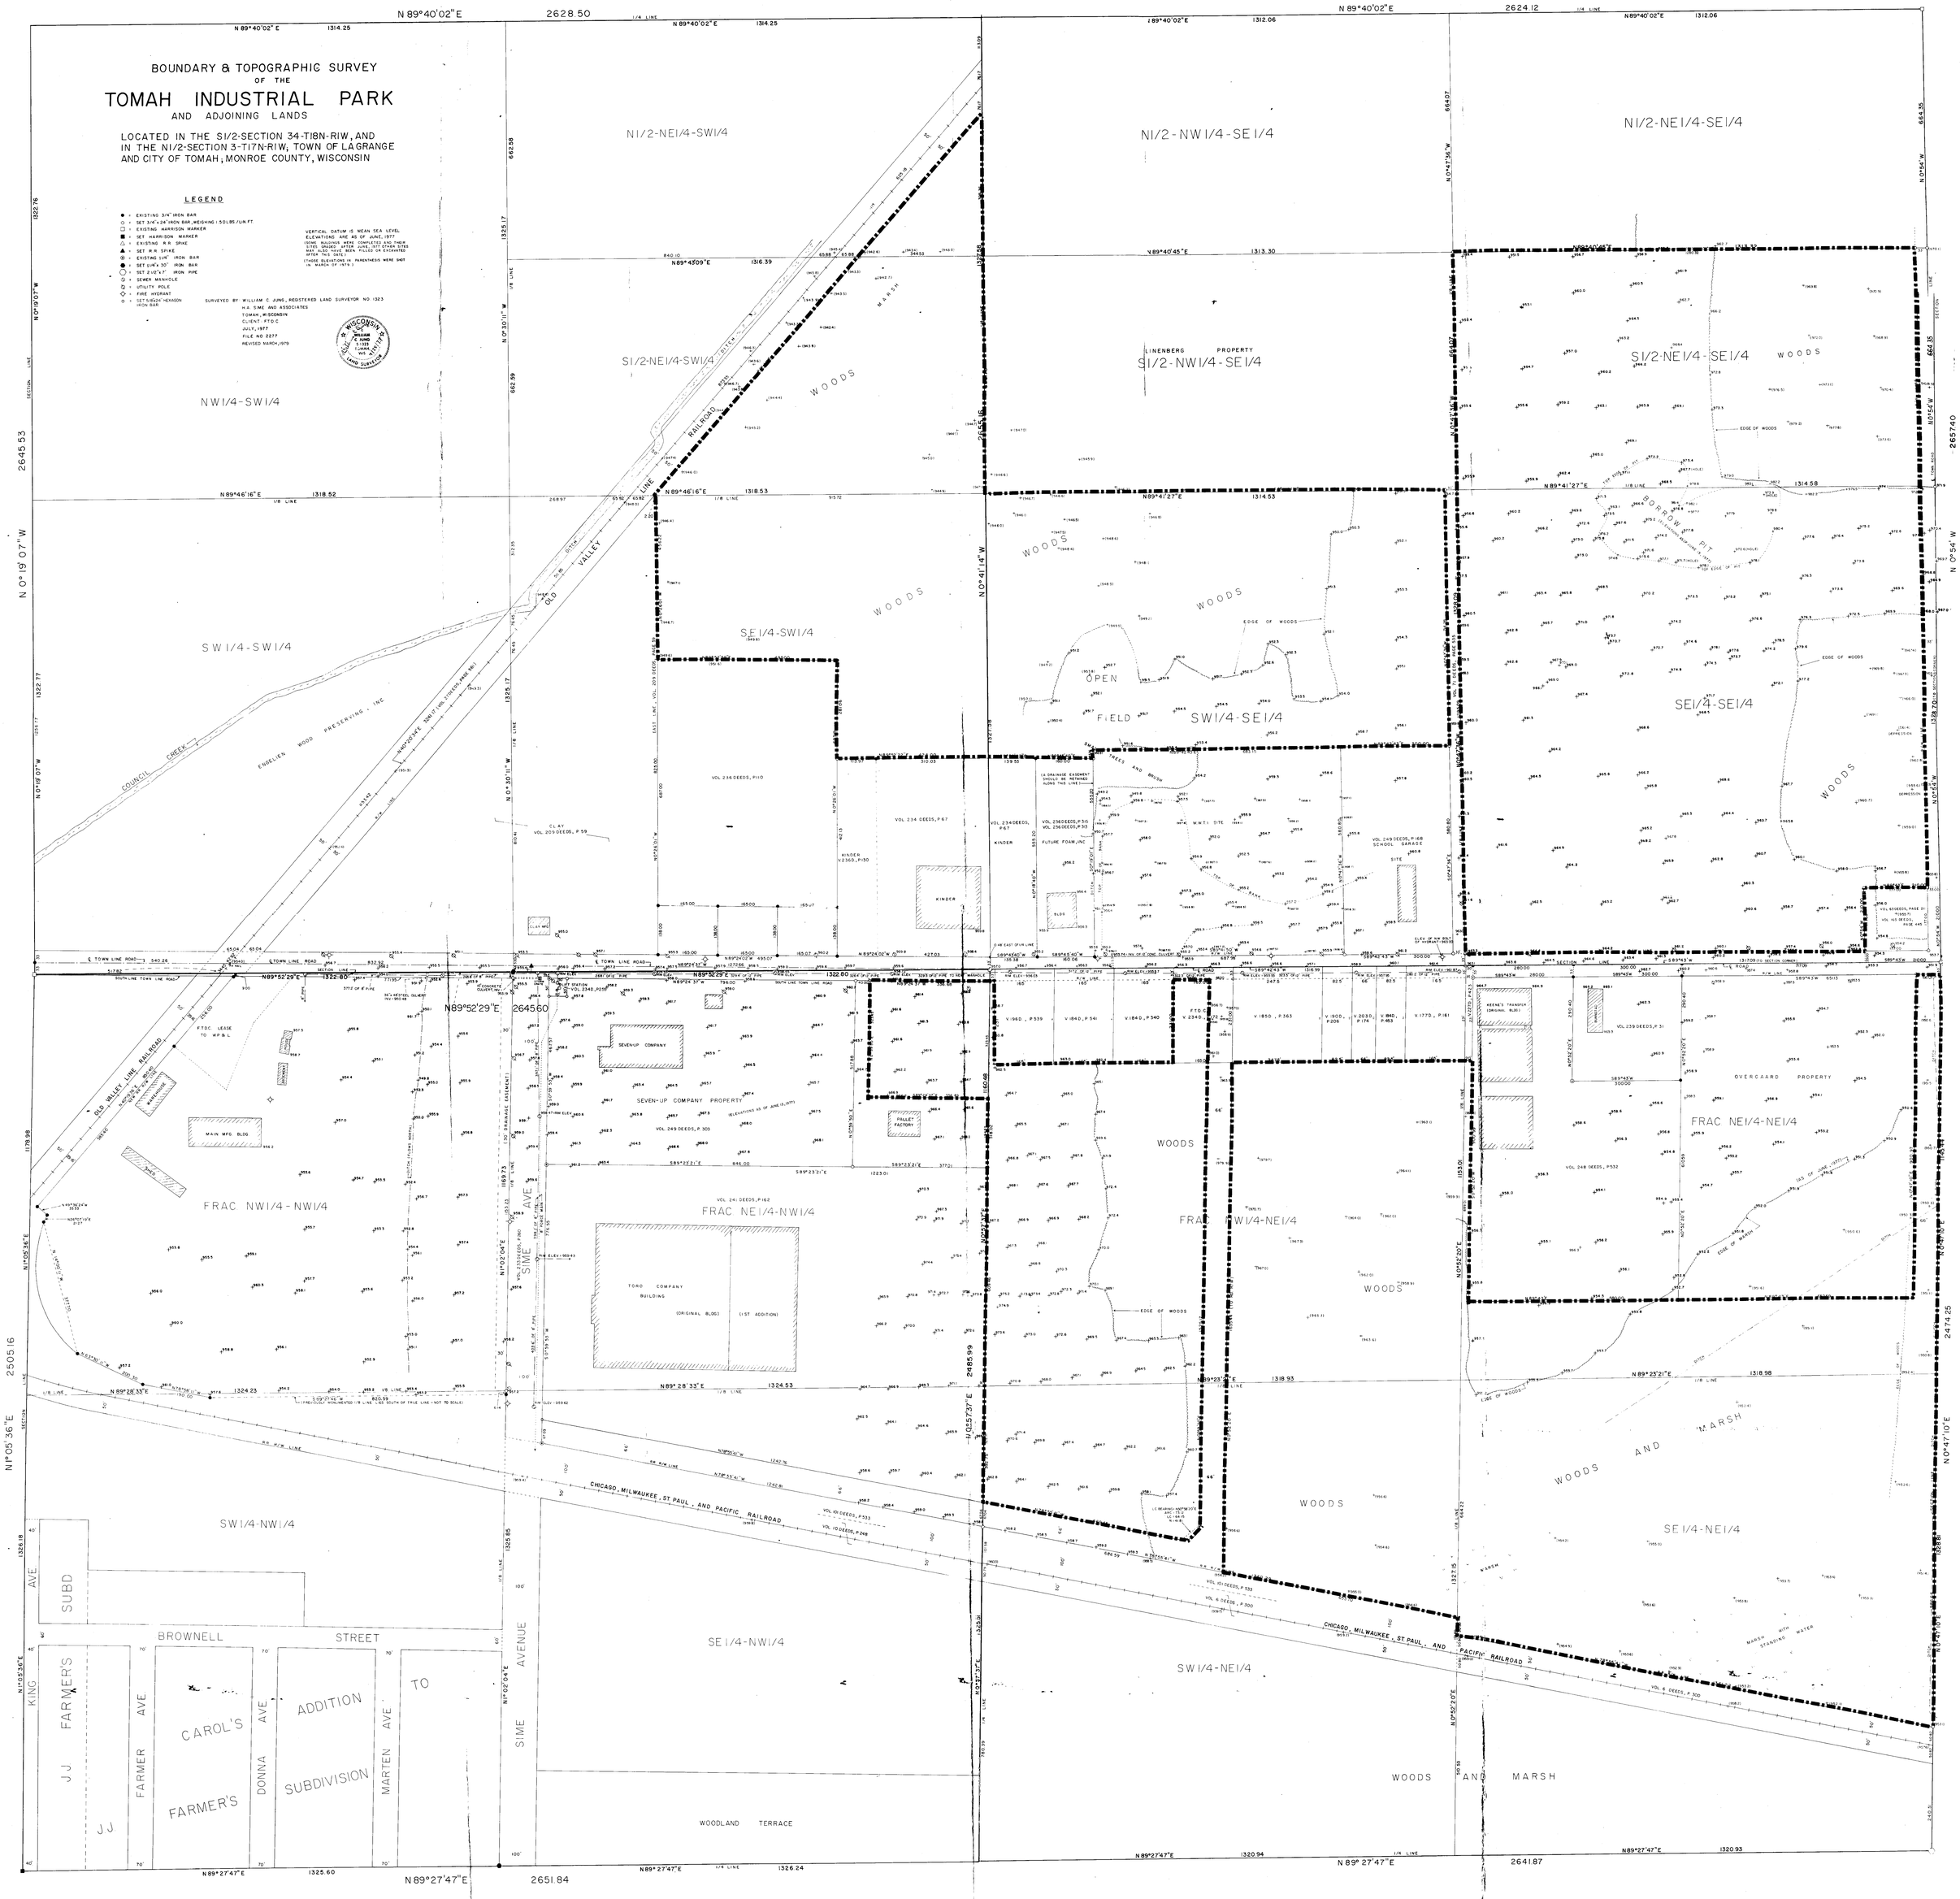


CSR 1444