CSR 1471

MAP OF SURVEY

Located in part of the SE¼-NE¼ of Section 22 and in part of the SW¼-NW¼ of Section 23, T17N-R1W, Town of Tomah, Monroe County, Wisconsin.

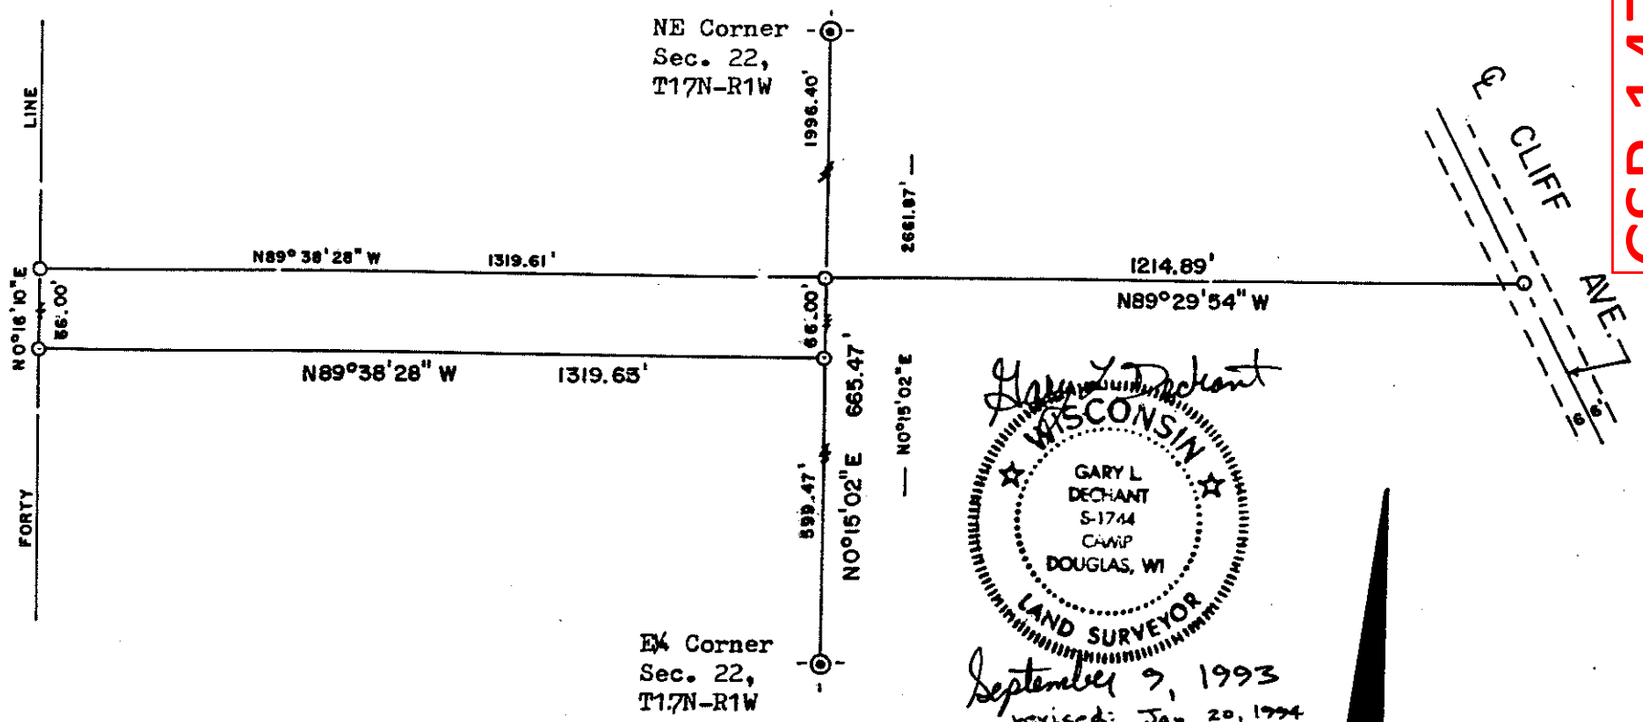

Gary L. Dechant

September 9, 1993
revised: Jan. 20, 1994

SURVEYOR'S CERTIFICATE: I, Gary L. Dechant, being a duly qualified Surveyor, do hereby certify that by the order and under the direction of Mr. Richard Baumgarten, I have surveyed and mapped the lines shown hereon and that the within map is a true and correct representation of those lines to the best of my knowledge and belief.

Gary L. Dechant

G. L. DECHANT SURVEYING
Rt. 2 Box 96A Camp Douglas, Wi, 54618
Ph. No. 608-427-3624

SCALE: 1" = 300'

Bearings referenced to the East line of the NE¼ of Sec. 22, assumed to bear N0°15'02"E.

◉ =Existing Harrison Monument

O=Set 1¼"x24" iron pipe min. wt. 2.27 lbs./lin. ft.

N