CSR 1472

CSR 1472

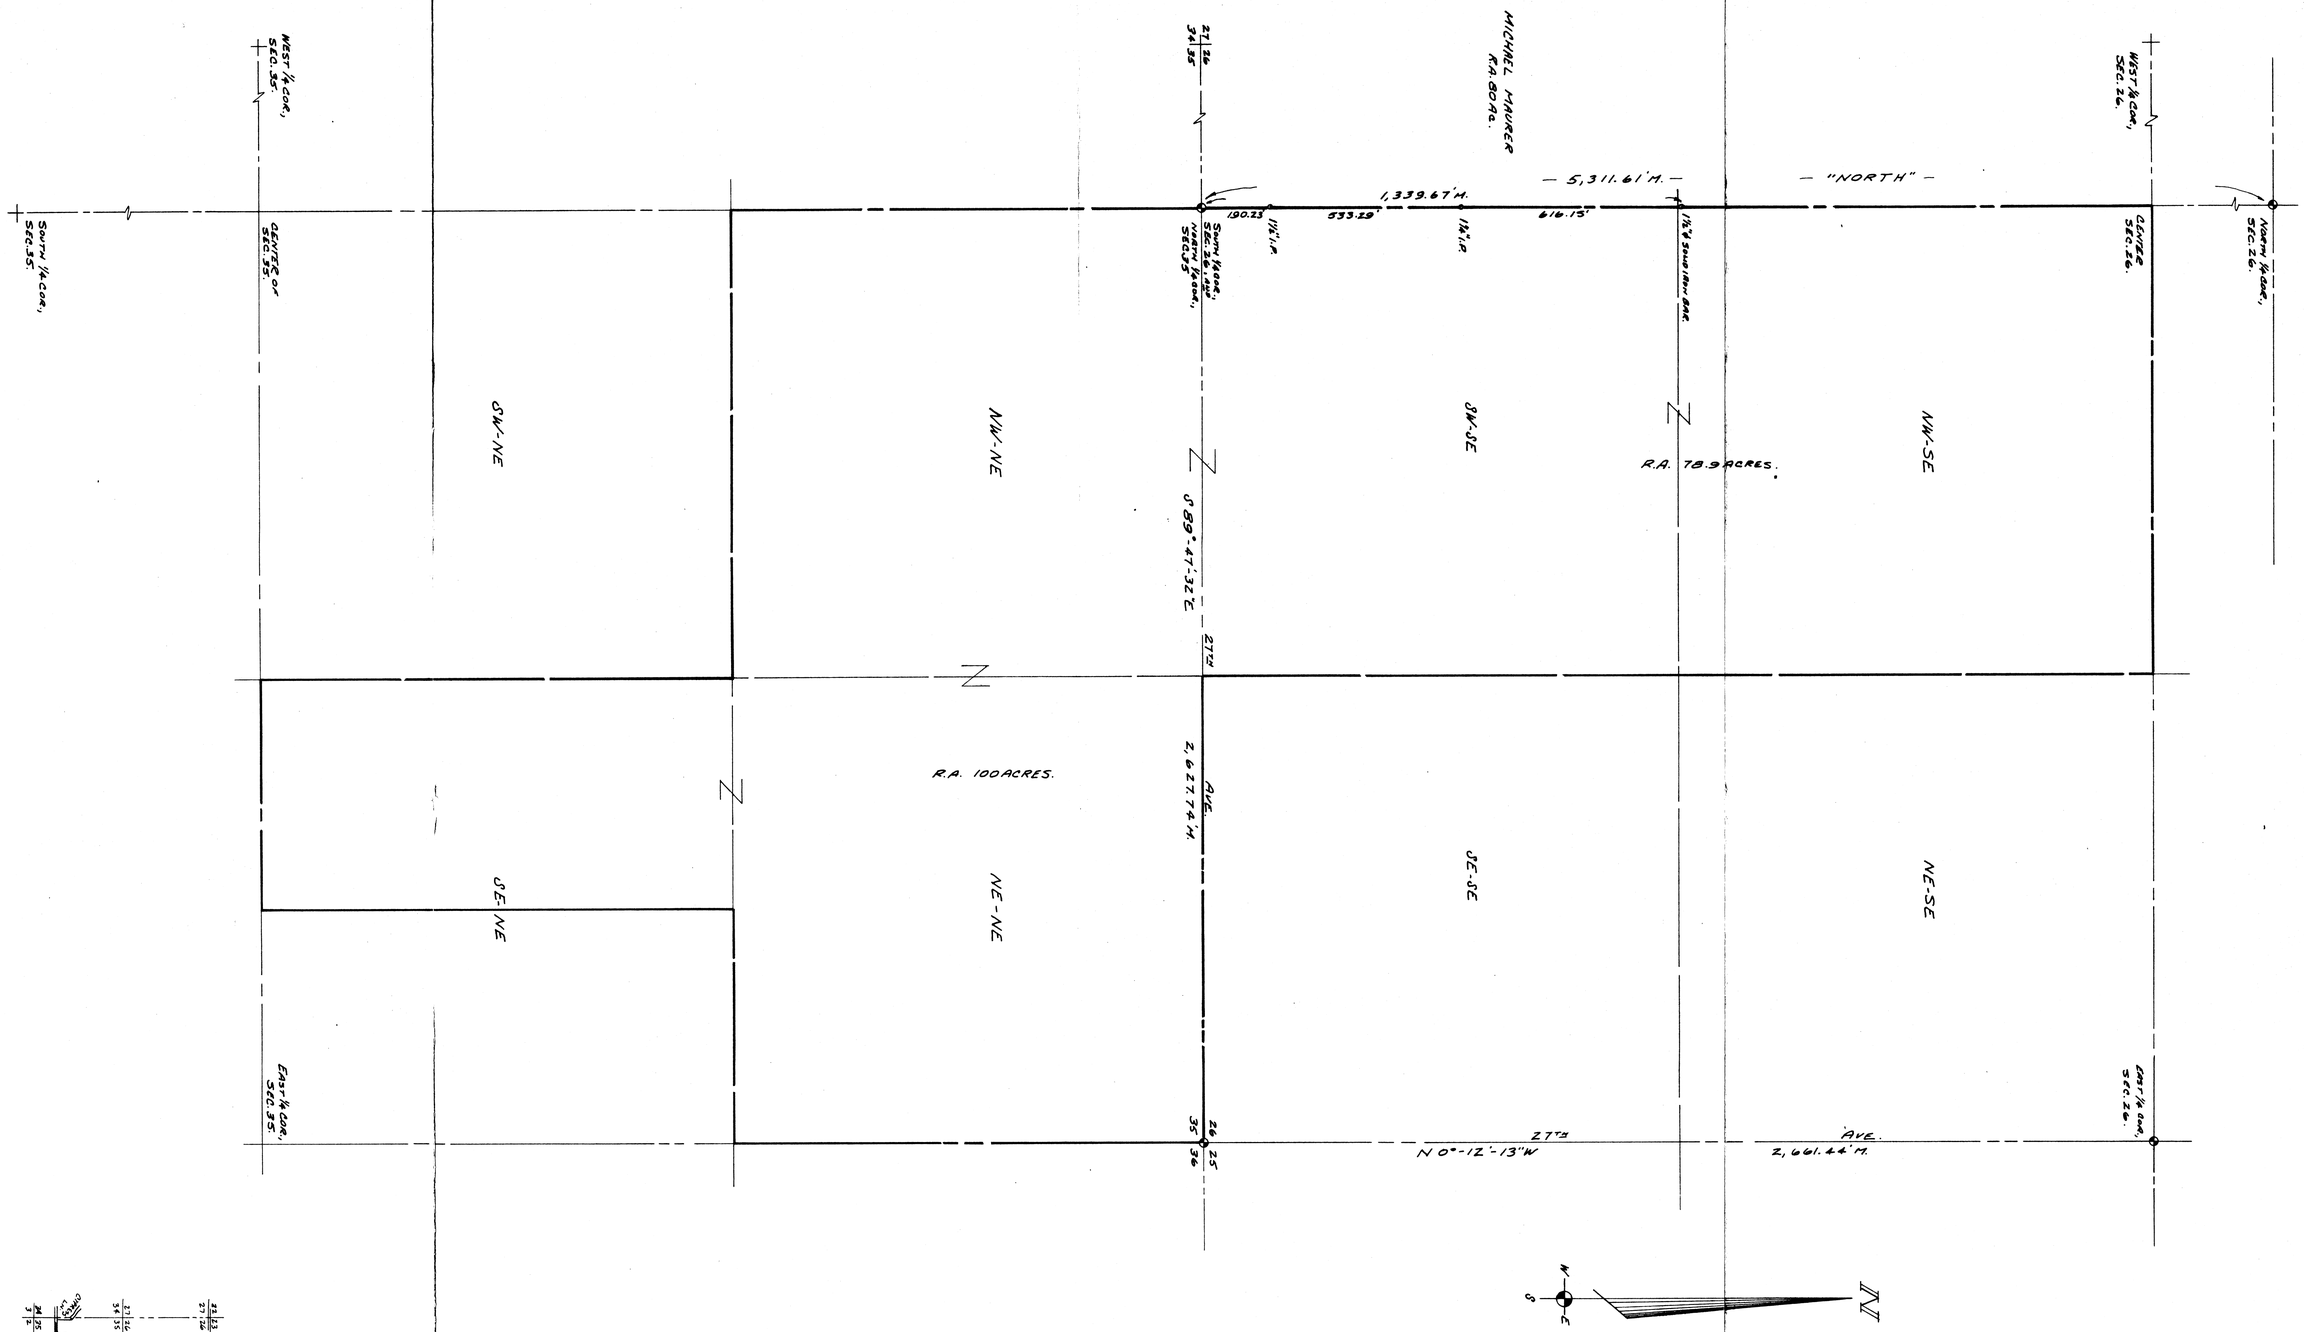

LOCATION SKETCH
1" = 4,000

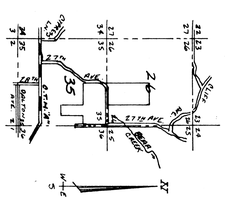

WISCONSIN
WILBUR L. CLARK
S-00514
LA CROSSE, WIS.
LAND SURVEYOR

SURVEYOR'S CERTIFICATION:

I CERTIFY THAT THIS SURVEY SHOWS THE LOCATION OF ALL EXTERIOR BOUNDARIES, AND THAT THIS SURVEY IS CORRECT TO THE BEST OF MY KNOWLEDGE AND BELIEF AND THAT I HAVE COMPLIED WITH LOCAL AND STATE LAWS, INCLUDING THE WIS. ADMINISTRATIVE CODE, CHAPTER A.-E. 7, "MINIMUM STANDARDS FOR PROPERTY SURVEYS."

Wilbur L. Clark APRIL 6, 1989

WILBUR L. CLARK R.L.S. NO. 914
1321 30. 3RD PLACE
LA CROSSE, WISCONSIN. 54601.

LEGEND:

1/4 LINES.
SECTION LINES.
1/16 OR FORTY LINS.

ASSUMED BEARING FOR THE NORTH-SOUTH 1/4 LINE OF SECTION 26 TO BE "NORTH"
M. = MEASURED DISTANCE.
R.A. = RECORDED AS.
4-1989: RAN WEST LINE OF THE S.E. 1/4 OF SEC. 26.

SURVEY FOR: BERNARD & BRUCE JANUSHESKE TOWN OF TOMAH MONROE COUNTY, WISCONSIN.	
SCALE: 1" = 200'	APPROVED BY:
DATE: 4-5-1989	REVISED
FARM: PART OF THE S.E. 1/4 OF SECTION 26 & PART OF THE N.E. 1/4 OF SECTION 35, T.17N., R.1W., 4TH P.M., TOWN OF TOMAH, MONROE COUNTY, WISCONSIN.	
⊕ HARRISON MONUMENTS FOUND. • MONUMENTS SET, SIZE AS SHOWN. DATE OF SURVEY: APRIL 1, 1989.	DRAWING NUMBER

CSR 1472

CSR 1472

24 X 36 PRINTED ON NO. 1000H CLEARPRINT