CSR 1473

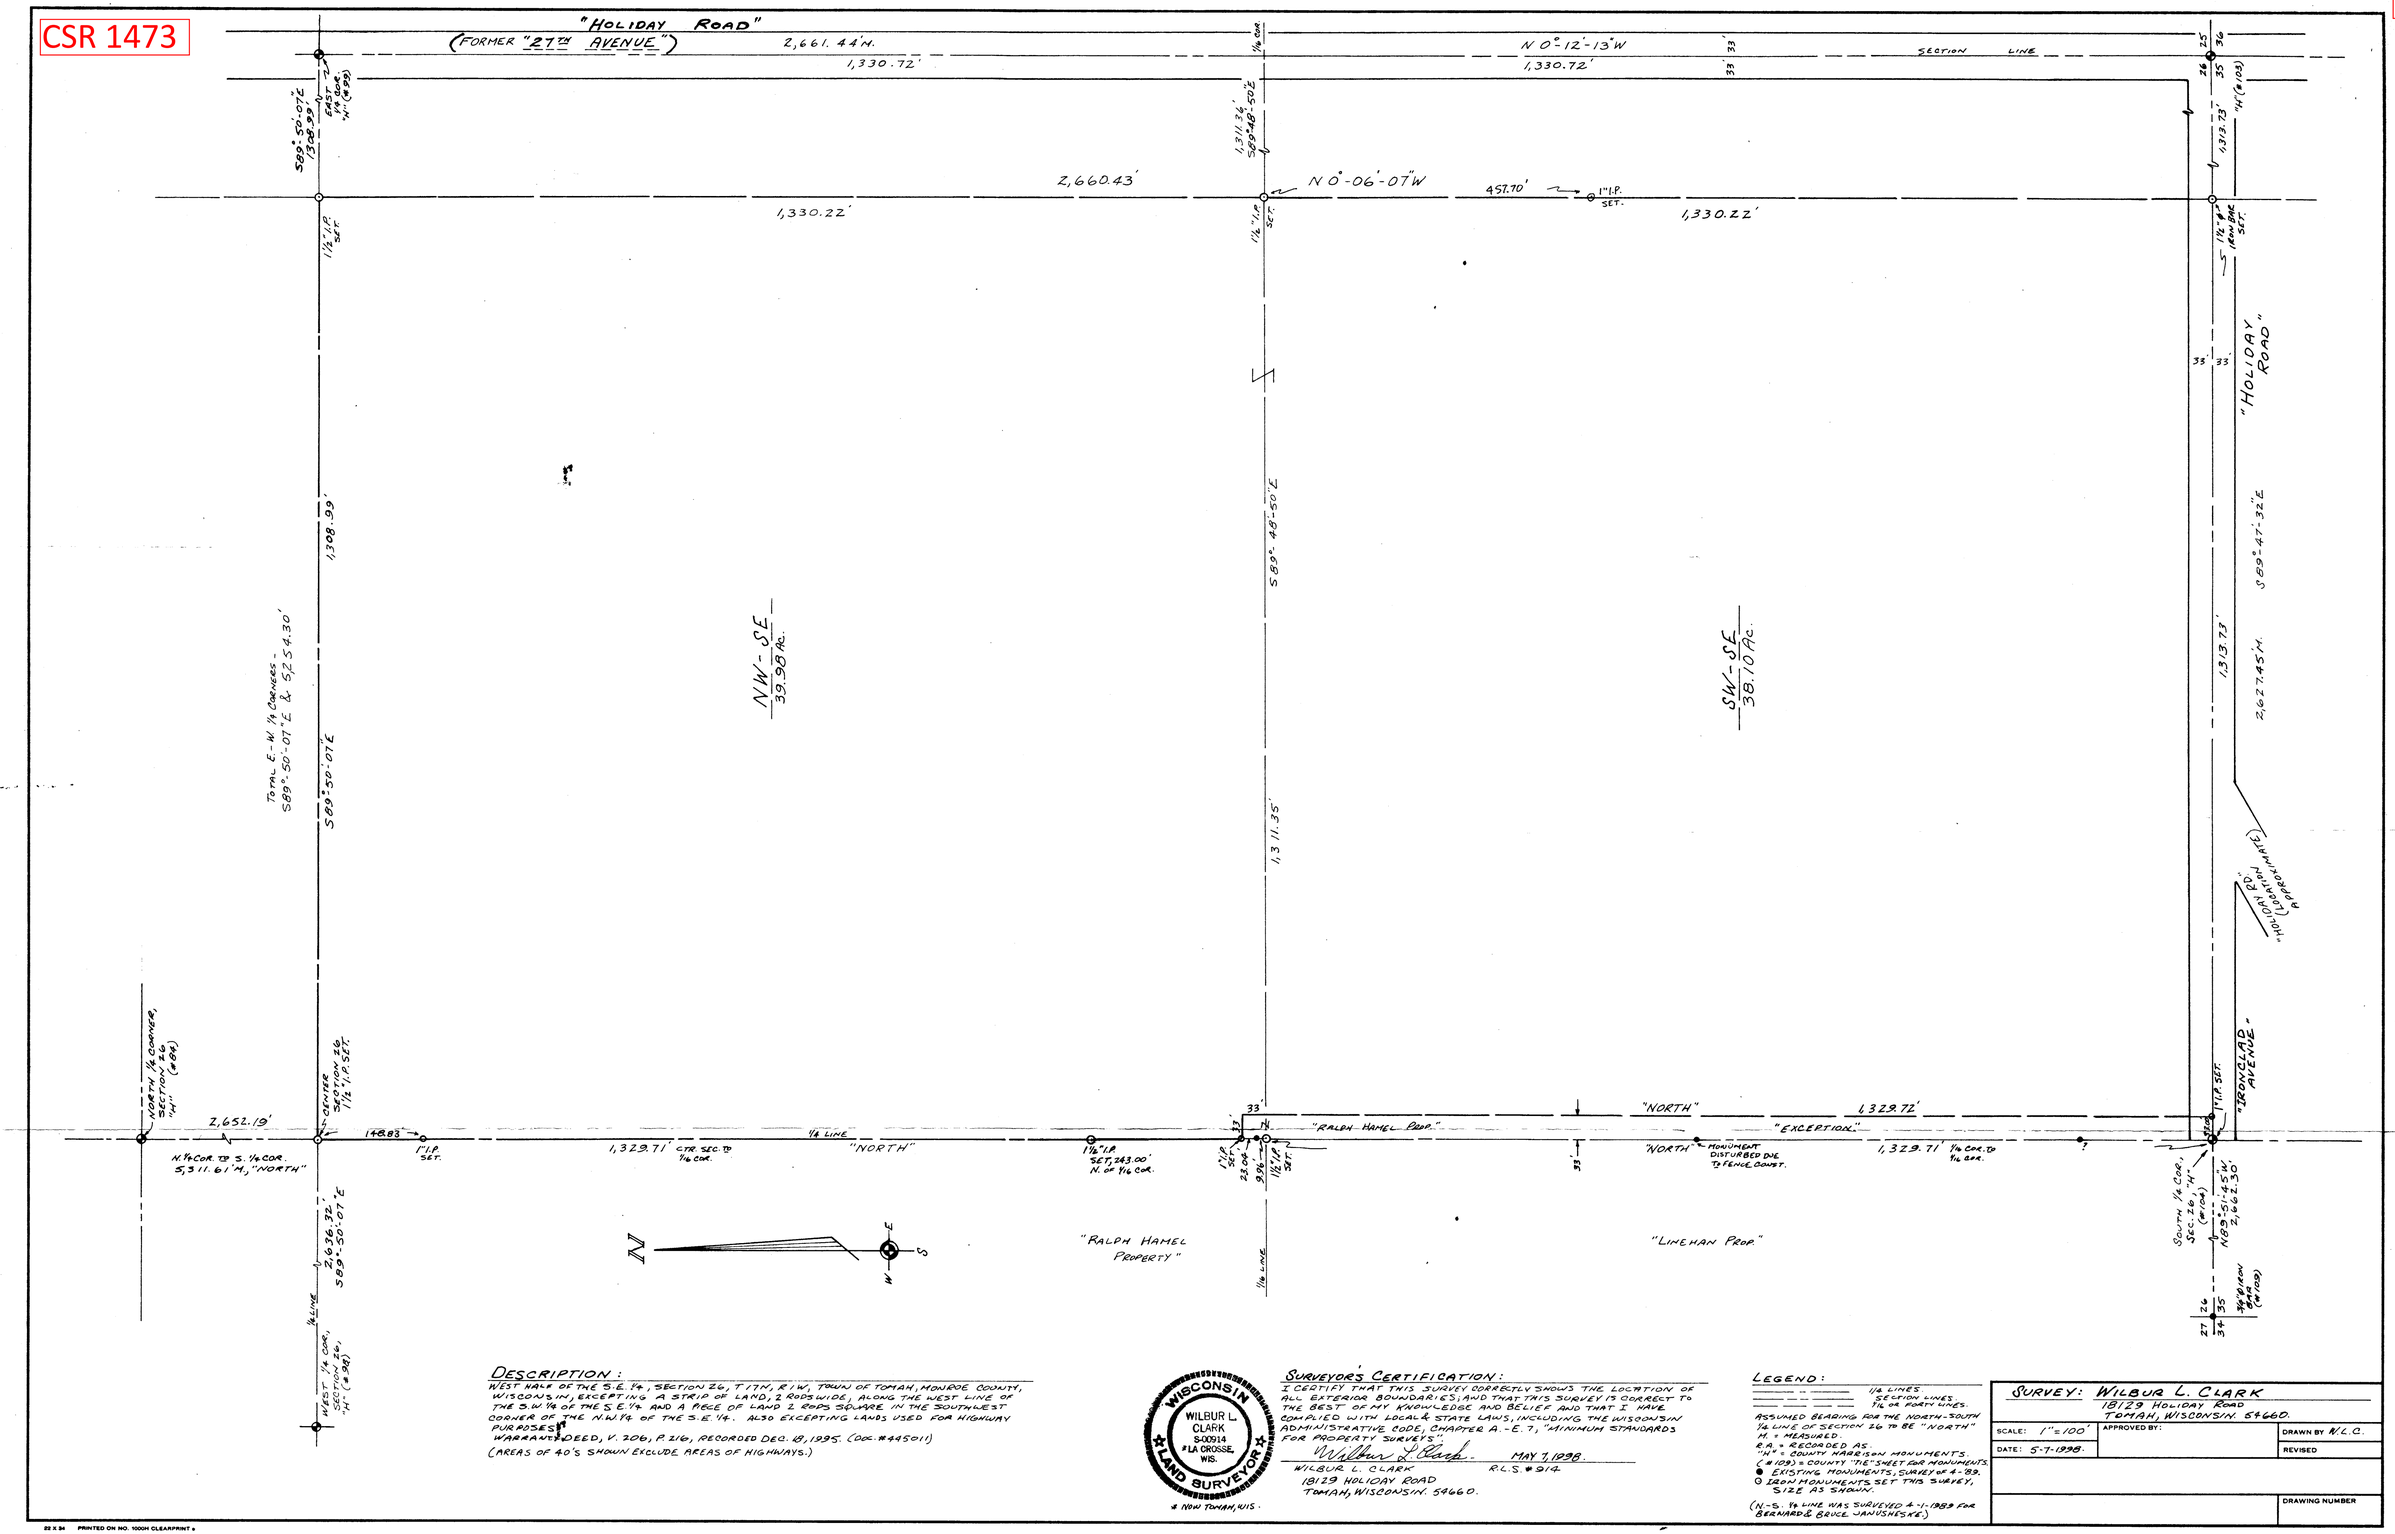

DESCRIPTION:

WEST HALF OF THE S.E. 1/4, SECTION 26, T 17N, R 1W, TOWN OF TOMAH, MONROE COUNTY, WISCONSIN, EXCEPTING A STRIP OF LAND, 2 RODS WIDE, ALONG THE WEST LINE OF THE S.W. 1/4 OF THE S.E. 1/4 AND A PIECE OF LAND 2 RODS SQUARE IN THE SOUTHWEST CORNER OF THE N.W. 1/4 OF THE S.E. 1/4. ALSO EXCEPTING LANDS USED FOR HIGHWAY PURPOSES.

WARRANTY DEED, V. 206, P. 216, RECORDED DEC. 19, 1995. (DOC. #445011)

(AREAS OF 40'S SHOWN EXCLUDE AREAS OF HIGHWAYS.)

WISCONSIN
WILBUR L. CLARK
S-00914
LA CROSSE, WIS.
LAND SURVEYOR

NOW TOMAH, WIS.

SURVEYOR'S CERTIFICATION:

I CERTIFY THAT THIS SURVEY CORRECTLY SHOWS THE LOCATION OF ALL EXTERIOR BOUNDARIES, AND THAT THIS SURVEY IS CORRECT TO THE BEST OF MY KNOWLEDGE AND BELIEF AND THAT I HAVE COMPLIED WITH LOCAL & STATE LAWS, INCLUDING THE WISCONSIN ADMINISTRATIVE CODE, CHAPTER A.-E. 7, "MINIMUM STANDARDS FOR PROPERTY SURVEYS."

Wilbur L. Clark — MAY 7, 1998.

WILBUR L. CLARK — R.L.S. # 914

18129 HOLIDAY ROAD
TOMAH, WISCONSIN. 54660.

LEGEND:

1/4 LINES
SECTION LINES
1/16 OR FORTY LINES.

ASSUMED BEARING FOR THE NORTH-SOUTH 1/4 LINE OF SECTION 26 TO BE "NORTH"
M = MEASURED.
R.A. = RECORDED AS.
"H" = COUNTY HARRISON MONUMENTS.
(#123) = COUNTY "TIE" SHEET FOR MONUMENTS.
● EXISTING MONUMENTS, SURVEY OF 4-'89.
○ IRON MONUMENTS SET THIS SURVEY, SIZE AS SHOWN.

(N.-S. 1/4 LINE WAS SURVEYED 4-1-1989 FOR BERNARD & BRUCE JANUSHESKE.)

SURVEY: WILBUR L. CLARK 18129 HOLIDAY ROAD TOMAH, WISCONSIN. 54660.		
SCALE: 1" = 100'	APPROVED BY:	DRAWN BY N.L.C.
DATE: 5-7-1998.		REVISED
		DRAWING NUMBER

22 X 34 PRINTED ON NO. 1000H CLEARPRINT ®

CSR 1473
CSR 1473