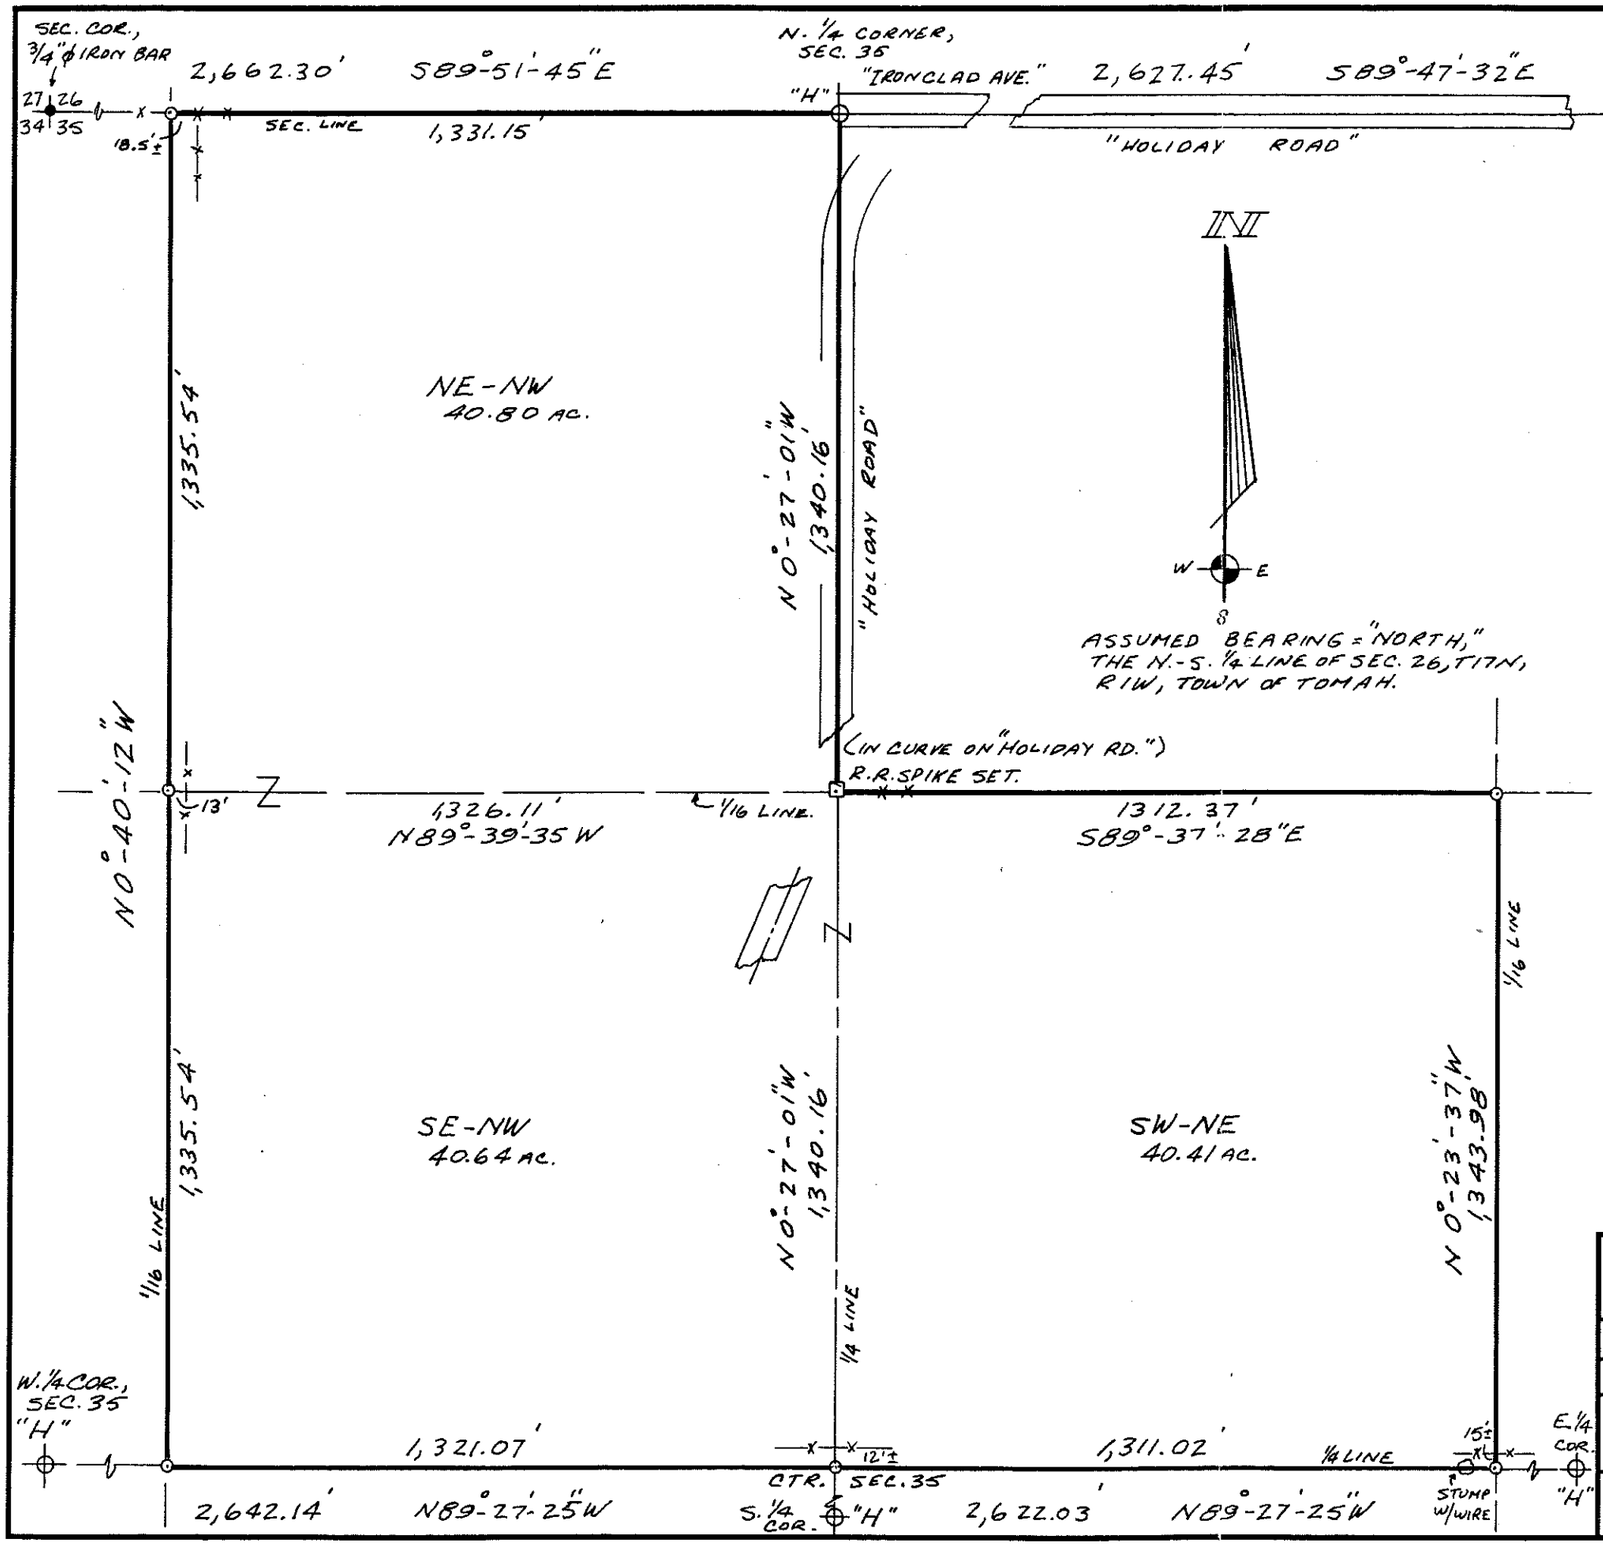

SURVEYOR'S CERTIFICATION:

I CERTIFY THAT THIS SURVEY CORRECTLY SHOWS THE LOCATION OF ALL EXTERIOR BOUNDARIES, AND THAT THIS SURVEY IS CORRECT TO THE BEST OF MY KNOWLEDGE AND BELIEF AND THAT I HAVE COMPLIED WITH LOCAL AND STATE LAWS, INCLUDING THE WISCONSIN ADMINISTRATIVE CODE, CHAPTER A.-E. 7, "MINIMUM STANDARDS FOR PROPERTY SURVEYS."

WISCONSIN WILBUR L. CLARK S-00914 TOMAH, WIS. LAND SURVEYOR

Wilbur L. Clark — 5-7-1998

WILBUR L. CLARK
18129 HOLIDAY ROAD
TOMAH, WIS. 54660.

R.L.S. 914.

LEGEND & NOTES:

1. "H" = EXISTING COUNTY HARRISON MONUMENT.
2. PUBLIC RIGHTS-OF-WAY FOR "HOLIDAY ROAD" AND "IRONCLAD AVENUE" ONLY PARTCIALY SHOWN, 66' R/W, EXCEPTIONS TO DESCRITION BELOW.
3. EXISTING FENCES SHOWN OFF LINE ARE NOT TO SCALE.
4. AREAS SHOWN INCLUDE AREAS FOR PUBLIC HIGHWAYS.

SURVEY FOR: RICHARD & DOROTHY MEYERS
18481 HOLIDAY ROAD,
TOMAH, WISCONSIN. 54660.

SCALE: 1" = 300'	APPROVED BY:	DRAWN BY W.L.C.
DATE: 5-7-1998.		REVISED

NE-NW, SE-NW, AND THE SW-NE, SECTION 35, T17N, R1W, TOWN OF TOMAH, MONROE COUNTY, WISCONSIN.
DESCR.: V. 170 REC., P. 495 (W.D.), RECORDED OCT. 26, 1993.

⊙ 1" IRON PIPE SET THIS SURVEY.
⊡ R.R. SPIKE SET, HEAD CUT OFF.
DATE OF SURVEY: APRIL, 1998.

DRAWING NUMBER

11 X 17 PRINTED ON NO. 1000H CLEARPRINT

CSR 1478