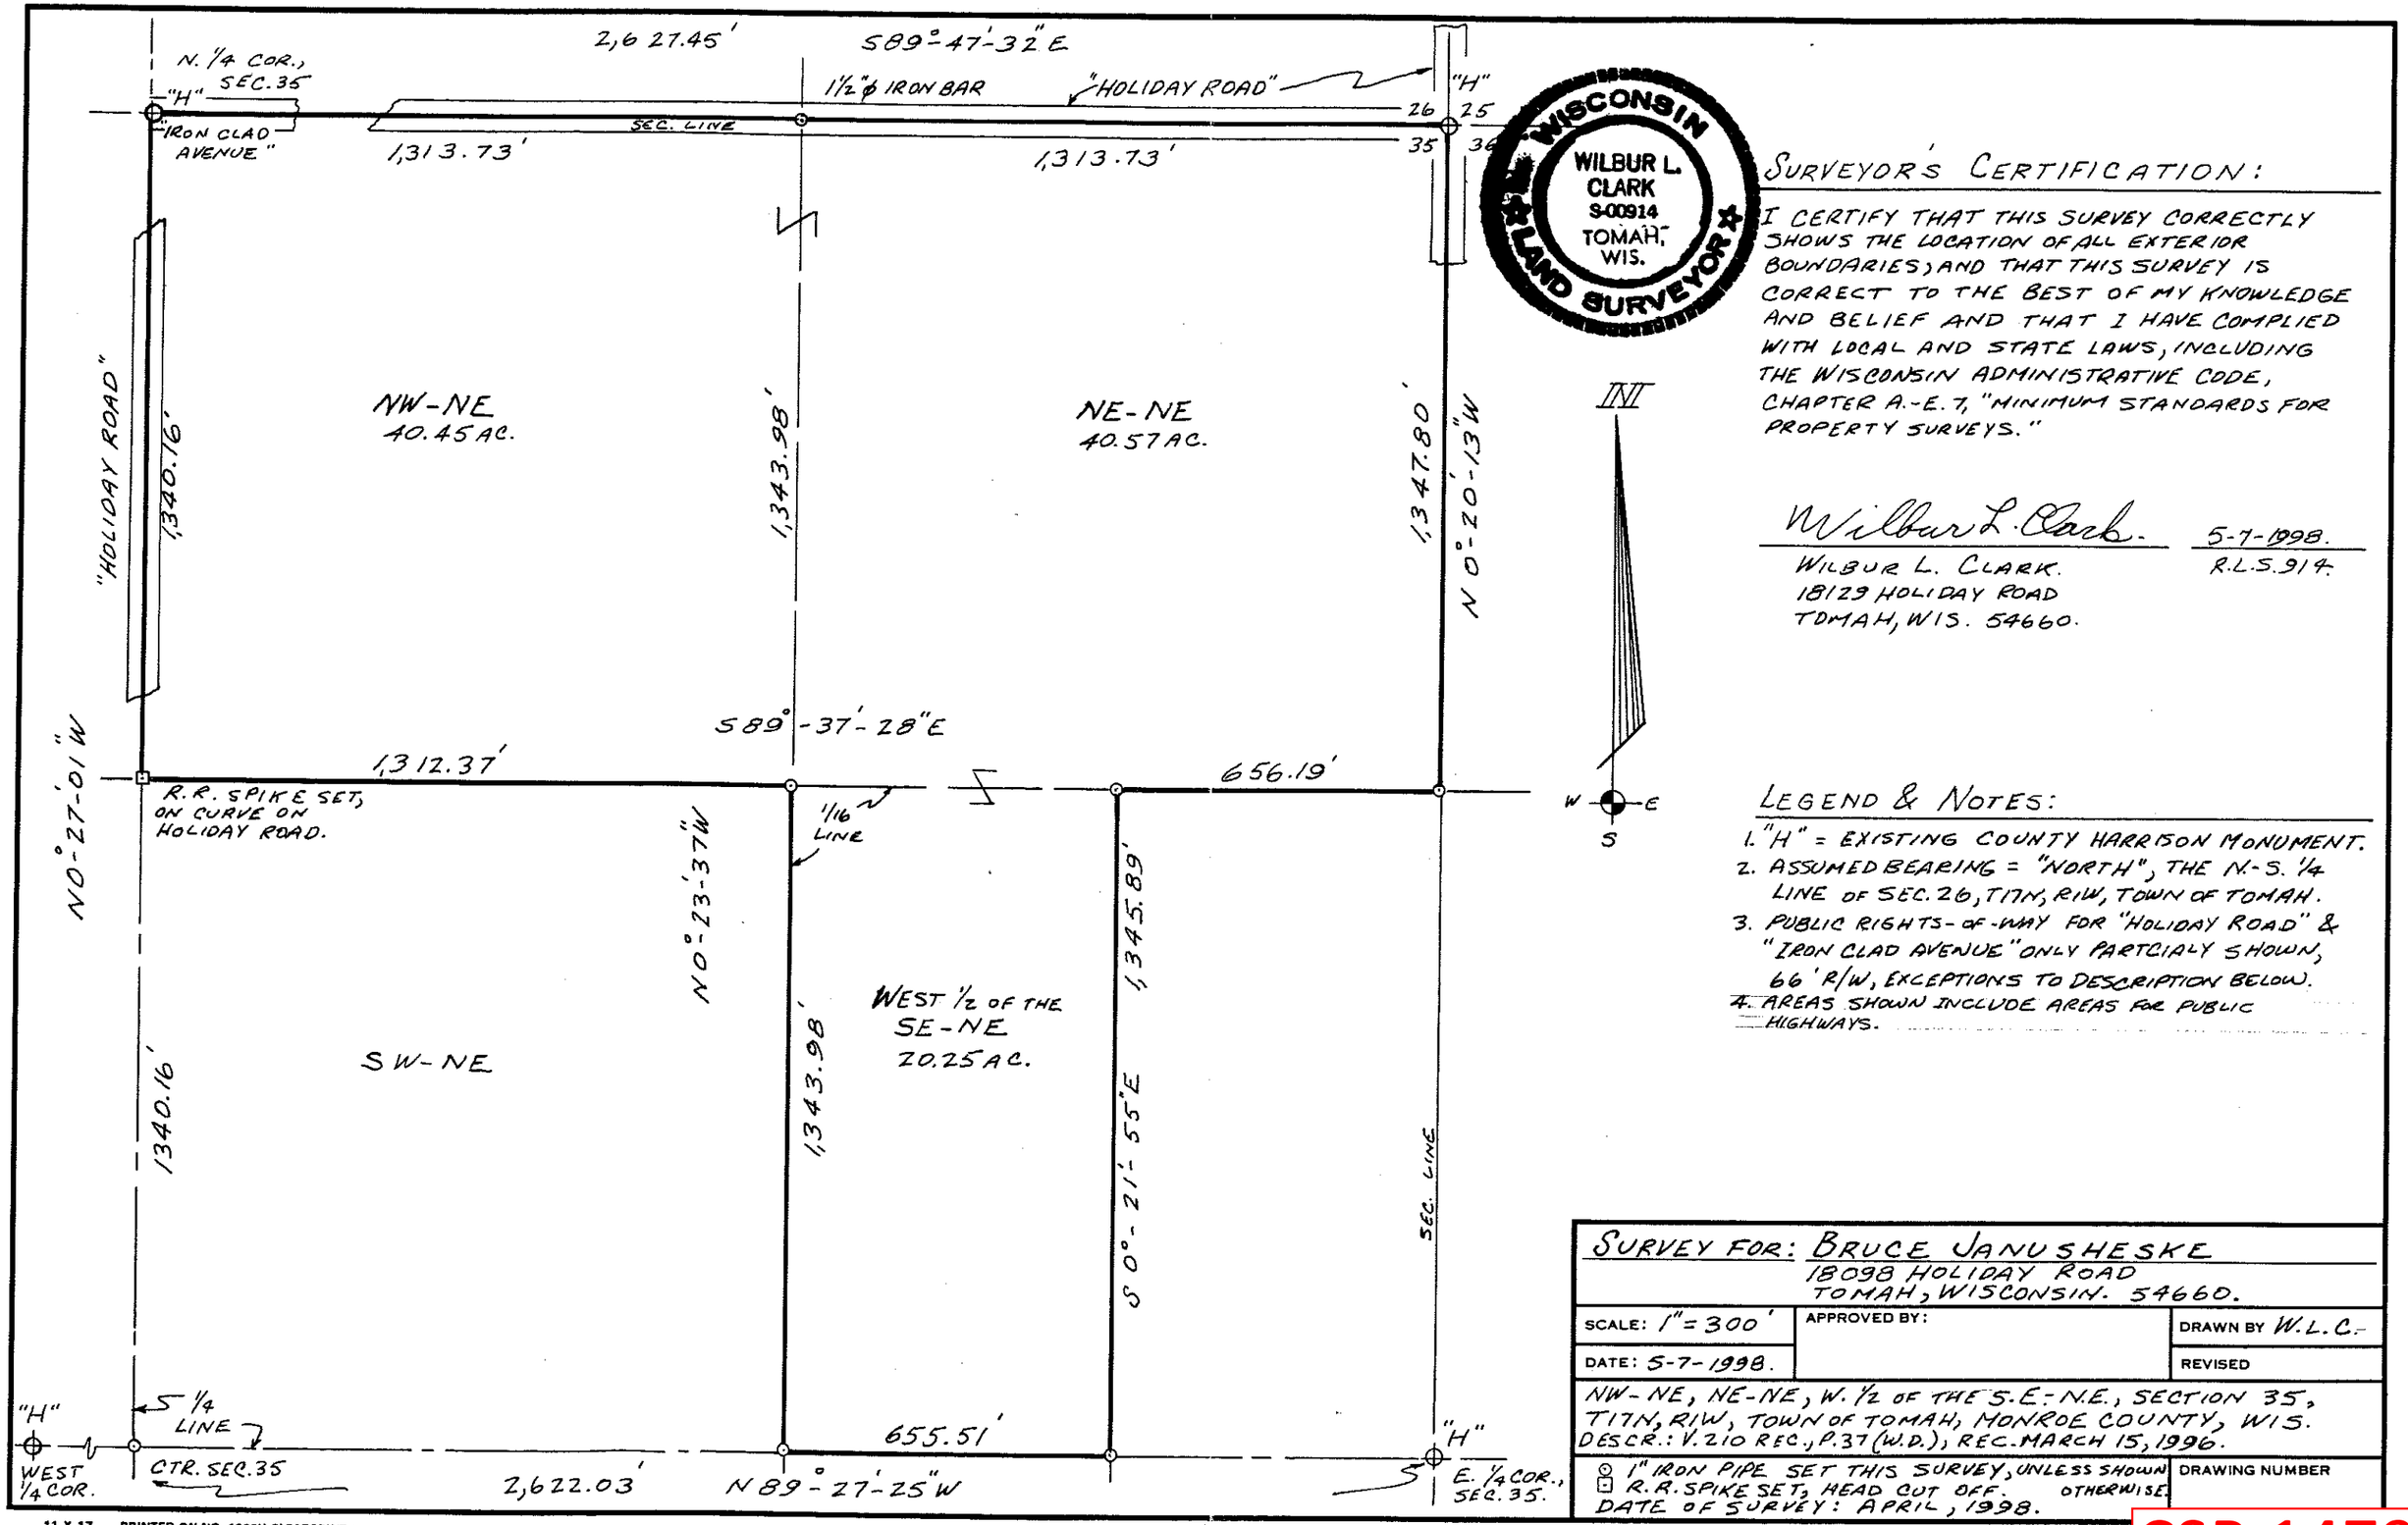

WISCONSIN
WILBUR L. CLARK
S-00914
TOMAH, WIS.
LAND SURVEYOR

SURVEYOR'S CERTIFICATION:

I CERTIFY THAT THIS SURVEY CORRECTLY SHOWS THE LOCATION OF ALL EXTERIOR BOUNDARIES, AND THAT THIS SURVEY IS CORRECT TO THE BEST OF MY KNOWLEDGE AND BELIEF AND THAT I HAVE COMPLIED WITH LOCAL AND STATE LAWS, INCLUDING THE WISCONSIN ADMINISTRATIVE CODE, CHAPTER A-E. 7, "MINIMUM STANDARDS FOR PROPERTY SURVEYS."

Wilbur L. Clark. 5-7-1998.

WILBUR L. CLARK.
18129 HOLIDAY ROAD
TOMAH, WIS. 54660.

R.L.S. 914.

LEGEND & NOTES:

1. "H" = EXISTING COUNTY HARRISON MONUMENT.
2. ASSUMED BEARING = "NORTH", THE N.-S. 1/4 LINE OF SEC. 26, T17N, R1W, TOWN OF TOMAH.
3. PUBLIC RIGHTS-OF-WAY FOR "HOLIDAY ROAD" & "IRON CLAD AVENUE" ONLY PARTCIALY SHOWN, 66' R/W, EXCEPTIONS TO DESCRIPTION BELOW.
4. AREAS SHOWN INCLUDE AREAS FOR PUBLIC HIGHWAYS.

SURVEY FOR: BRUCE JANUSHESKE
18098 HOLIDAY ROAD
TOMAH, WISCONSIN. 54660.

SCALE: 1" = 300'	APPROVED BY:	DRAWN BY W.L.C.
DATE: 5-7-1998.		REVISED

NW-NE, NE-NE, W. 1/2 OF THE S.E.-N.E., SECTION 35, T17N, R1W, TOWN OF TOMAH, MONROE COUNTY, WIS.
DESCR.: V. 210 REC., P. 37 (W.D.), REC. MARCH 15, 1996.

⊙ 1" IRON PIPE SET THIS SURVEY, UNLESS SHOWN OTHERWISE.
⊡ R.R. SPIKE SET, HEAD CUT OFF.
DATE OF SURVEY: APRIL, 1998.

DRAWING NUMBER

11 X 17 PRINTED ON NO. 1000H CLEARPRINT

CSR 1479