CSR 1480

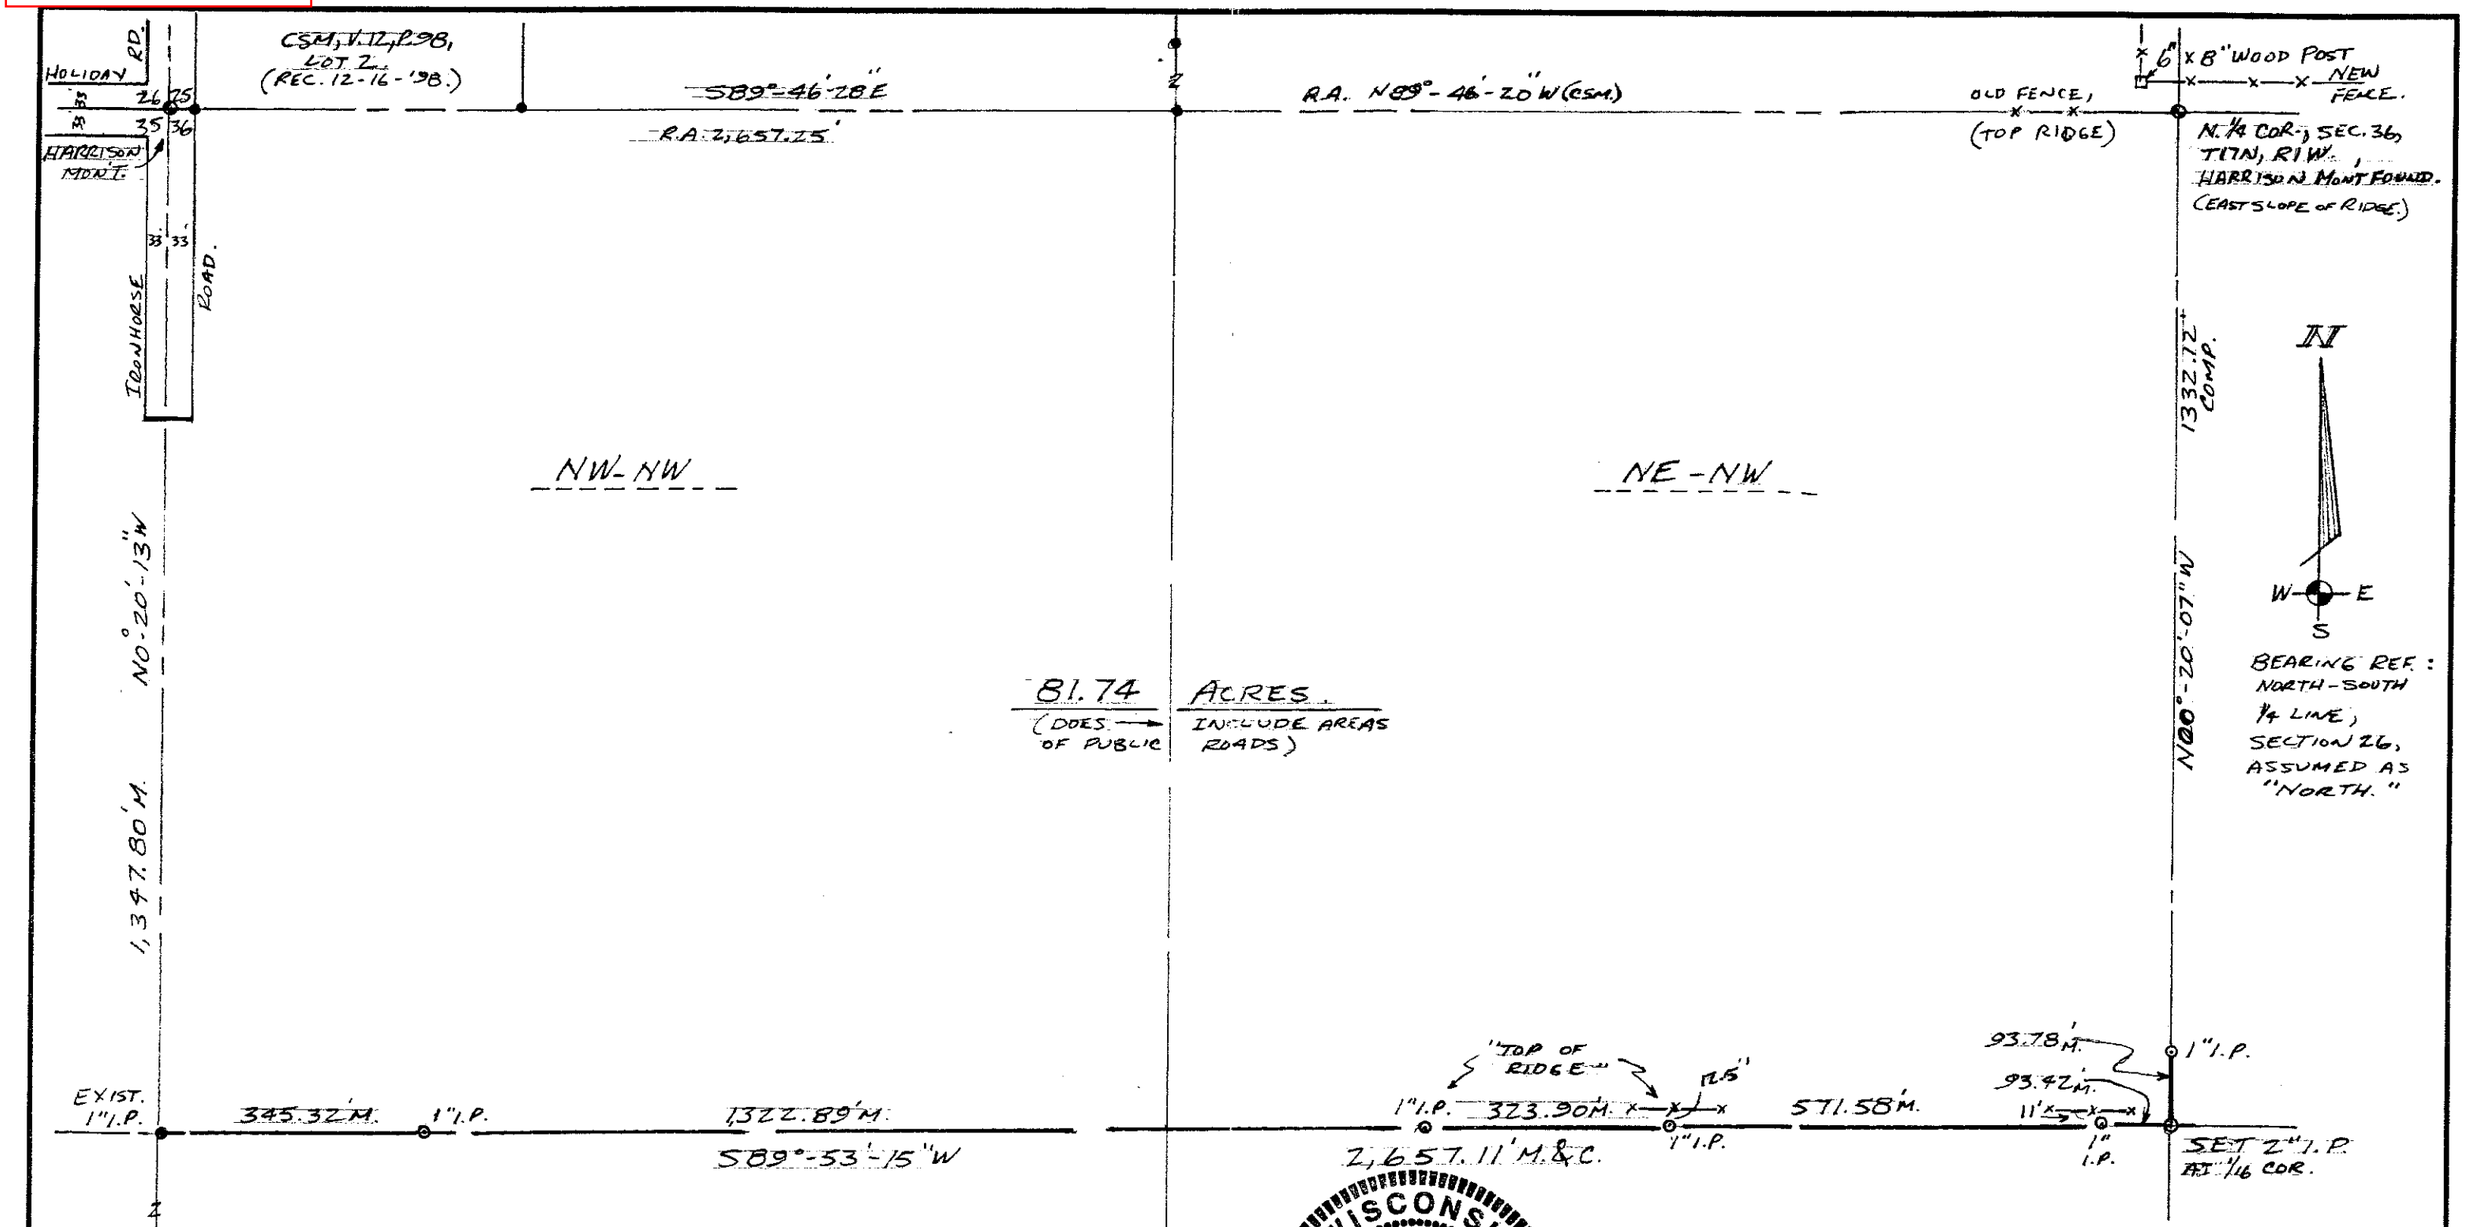

NOTES:

1. SURVEY OF THE SOUTH LINE OF SAID N.1/2 OF THE N.W.1/4.
2. USED THE FOLLOWING SURVEYS AND C.S.M.'S TO SUB-DIVIDE SECTION 36:
   A. C.S.M., V. 12, P. 98, REC. 12-16-1998.
   B. C.S.M., V. 6, P. 126, REC. 8-19-1986.
   C. "ORIGINAL SURVEY DATA", SECTION 36, T17N, R1W, L.A. FEDDERSEN, JUNE, 1982.

WISCONSIN
WILBUR L. CLARK
S-00914
TOMAH
WI
LAND SURVEYOR

4-17-2000.

SURVEY FOR: JAMES & DEBORA MOORE,
18020 IRONHORSE ROAD,
TOMAH, WISCONSIN 54660.

SCALE: 1" = 200'	APPROVED BY:	DRAWN BY WLC
DATE: 4-17-2000		REVISED

N. 1/2 - N.W. 1/4, SECTION 36, T17N, R1W, TOWN OF TOMAH, MONROE COUNTY, WISCONSIN.
V. 21 Z.R., P. 934, RECORDED MAY 7, 1996.

⊙ IRON PIPE MONUMENTS SET, SIZE AS SHOWN
● EXISTING MONUMENTS FOUND.
DATE OF SURVEY: MARCH, 2000.

DRAWING NUMBER

11 X 17 PRINTED ON NO. 1000H CLEARPRINT

CSR 1480