PROPERTY SURVEY

FOR: DEWITT BECKER

LOCATED IN THE SW¼ OF THE SW¼ OF SECTION 8, T. 17 N., R. 3 W., TOWN OF ANGELO, MONROE COUNTY, WISCONSIN. INTENDED TO BE THE SAME AS LANDS CONVEYED IN VOLUME 45 OF RECORDS, PAGE 747

MAXWELL SURVEYING

211 South Water Street
Sparta, WI 54656
608-269-1664

Rodney Maxwell

NOVEMBER 13, 1996

LEGEND

- • = FOUND 3/4" IRON ROD.
- ● = FOUND 1" IRON PIPE.
- ⊙ = FOUND DRIVESHAFT ON END.
- o = SET 1" X 24" IRON PIPE.
- ⊕ = FOUND MONROE COUNTY MARKER

NOTE, THERE IS NO MENTION OF ACCESS FOR TRAVELED WAY IN V.45 R., PG. 747.

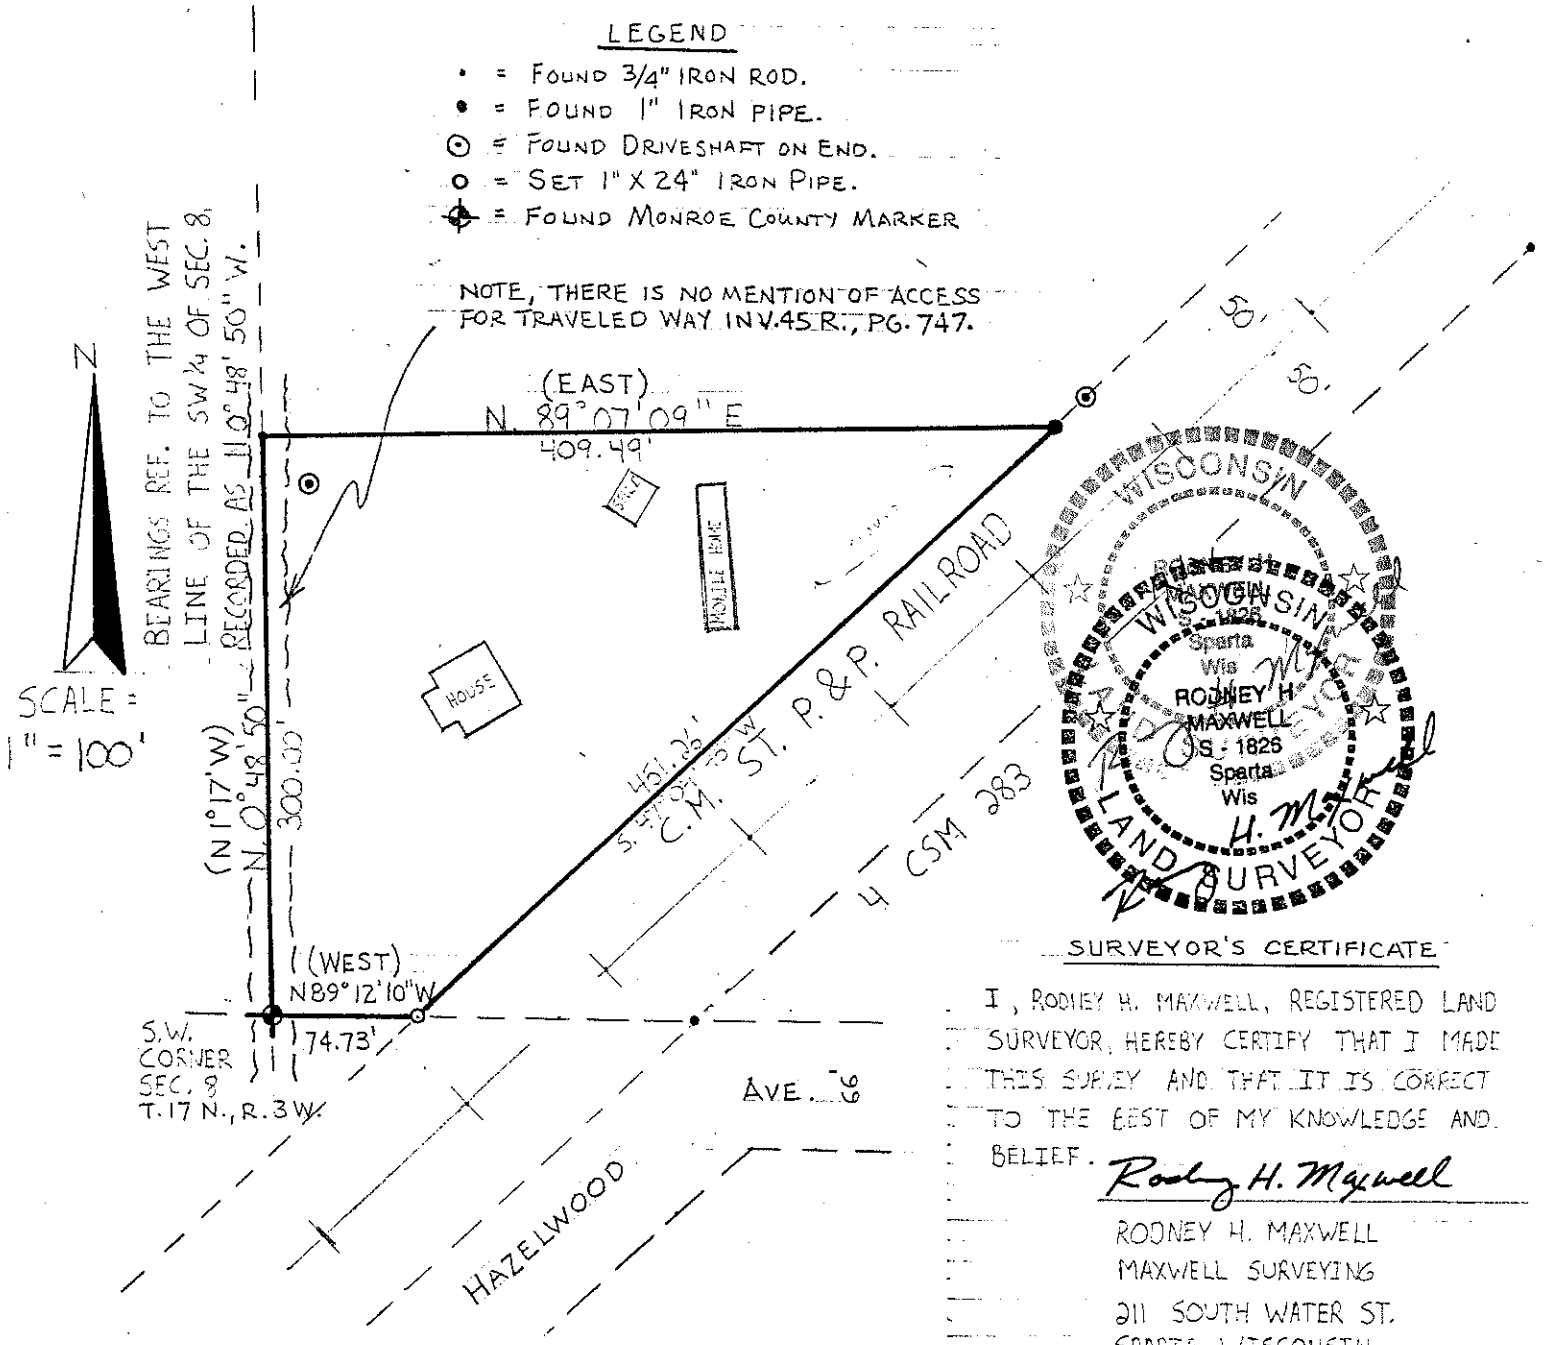

SURVEYOR'S CERTIFICATE

I, RODNEY H. MAXWELL, REGISTERED LAND SURVEYOR, HEREBY CERTIFY THAT I MADE THIS SURVEY AND THAT IT IS CORRECT TO THE BEST OF MY KNOWLEDGE AND BELIEF.

Rodney H. Maxwell

RODNEY H. MAXWELL
MAXWELL SURVEYING
211 SOUTH WATER ST.
SPARTA, WISCONSIN

November 13, 1996

NOTE, THERE IS NO MENTION OF ACCESS ACROSS RAILROAD IN V.45 R., PG. 747.

CSR 1520