CSR 1531

CSR 1531

SURVEY FOR CHARLES R. BRABANT

LOCATED IN THE N.W. 1/4 OF THE S.E. 1/4 OF SECTION 18, T.17N., R.3W., TOWN OF ANGELO, MONROE CO., WIS., RECORDED IN VOL. 27R., PG. 486.

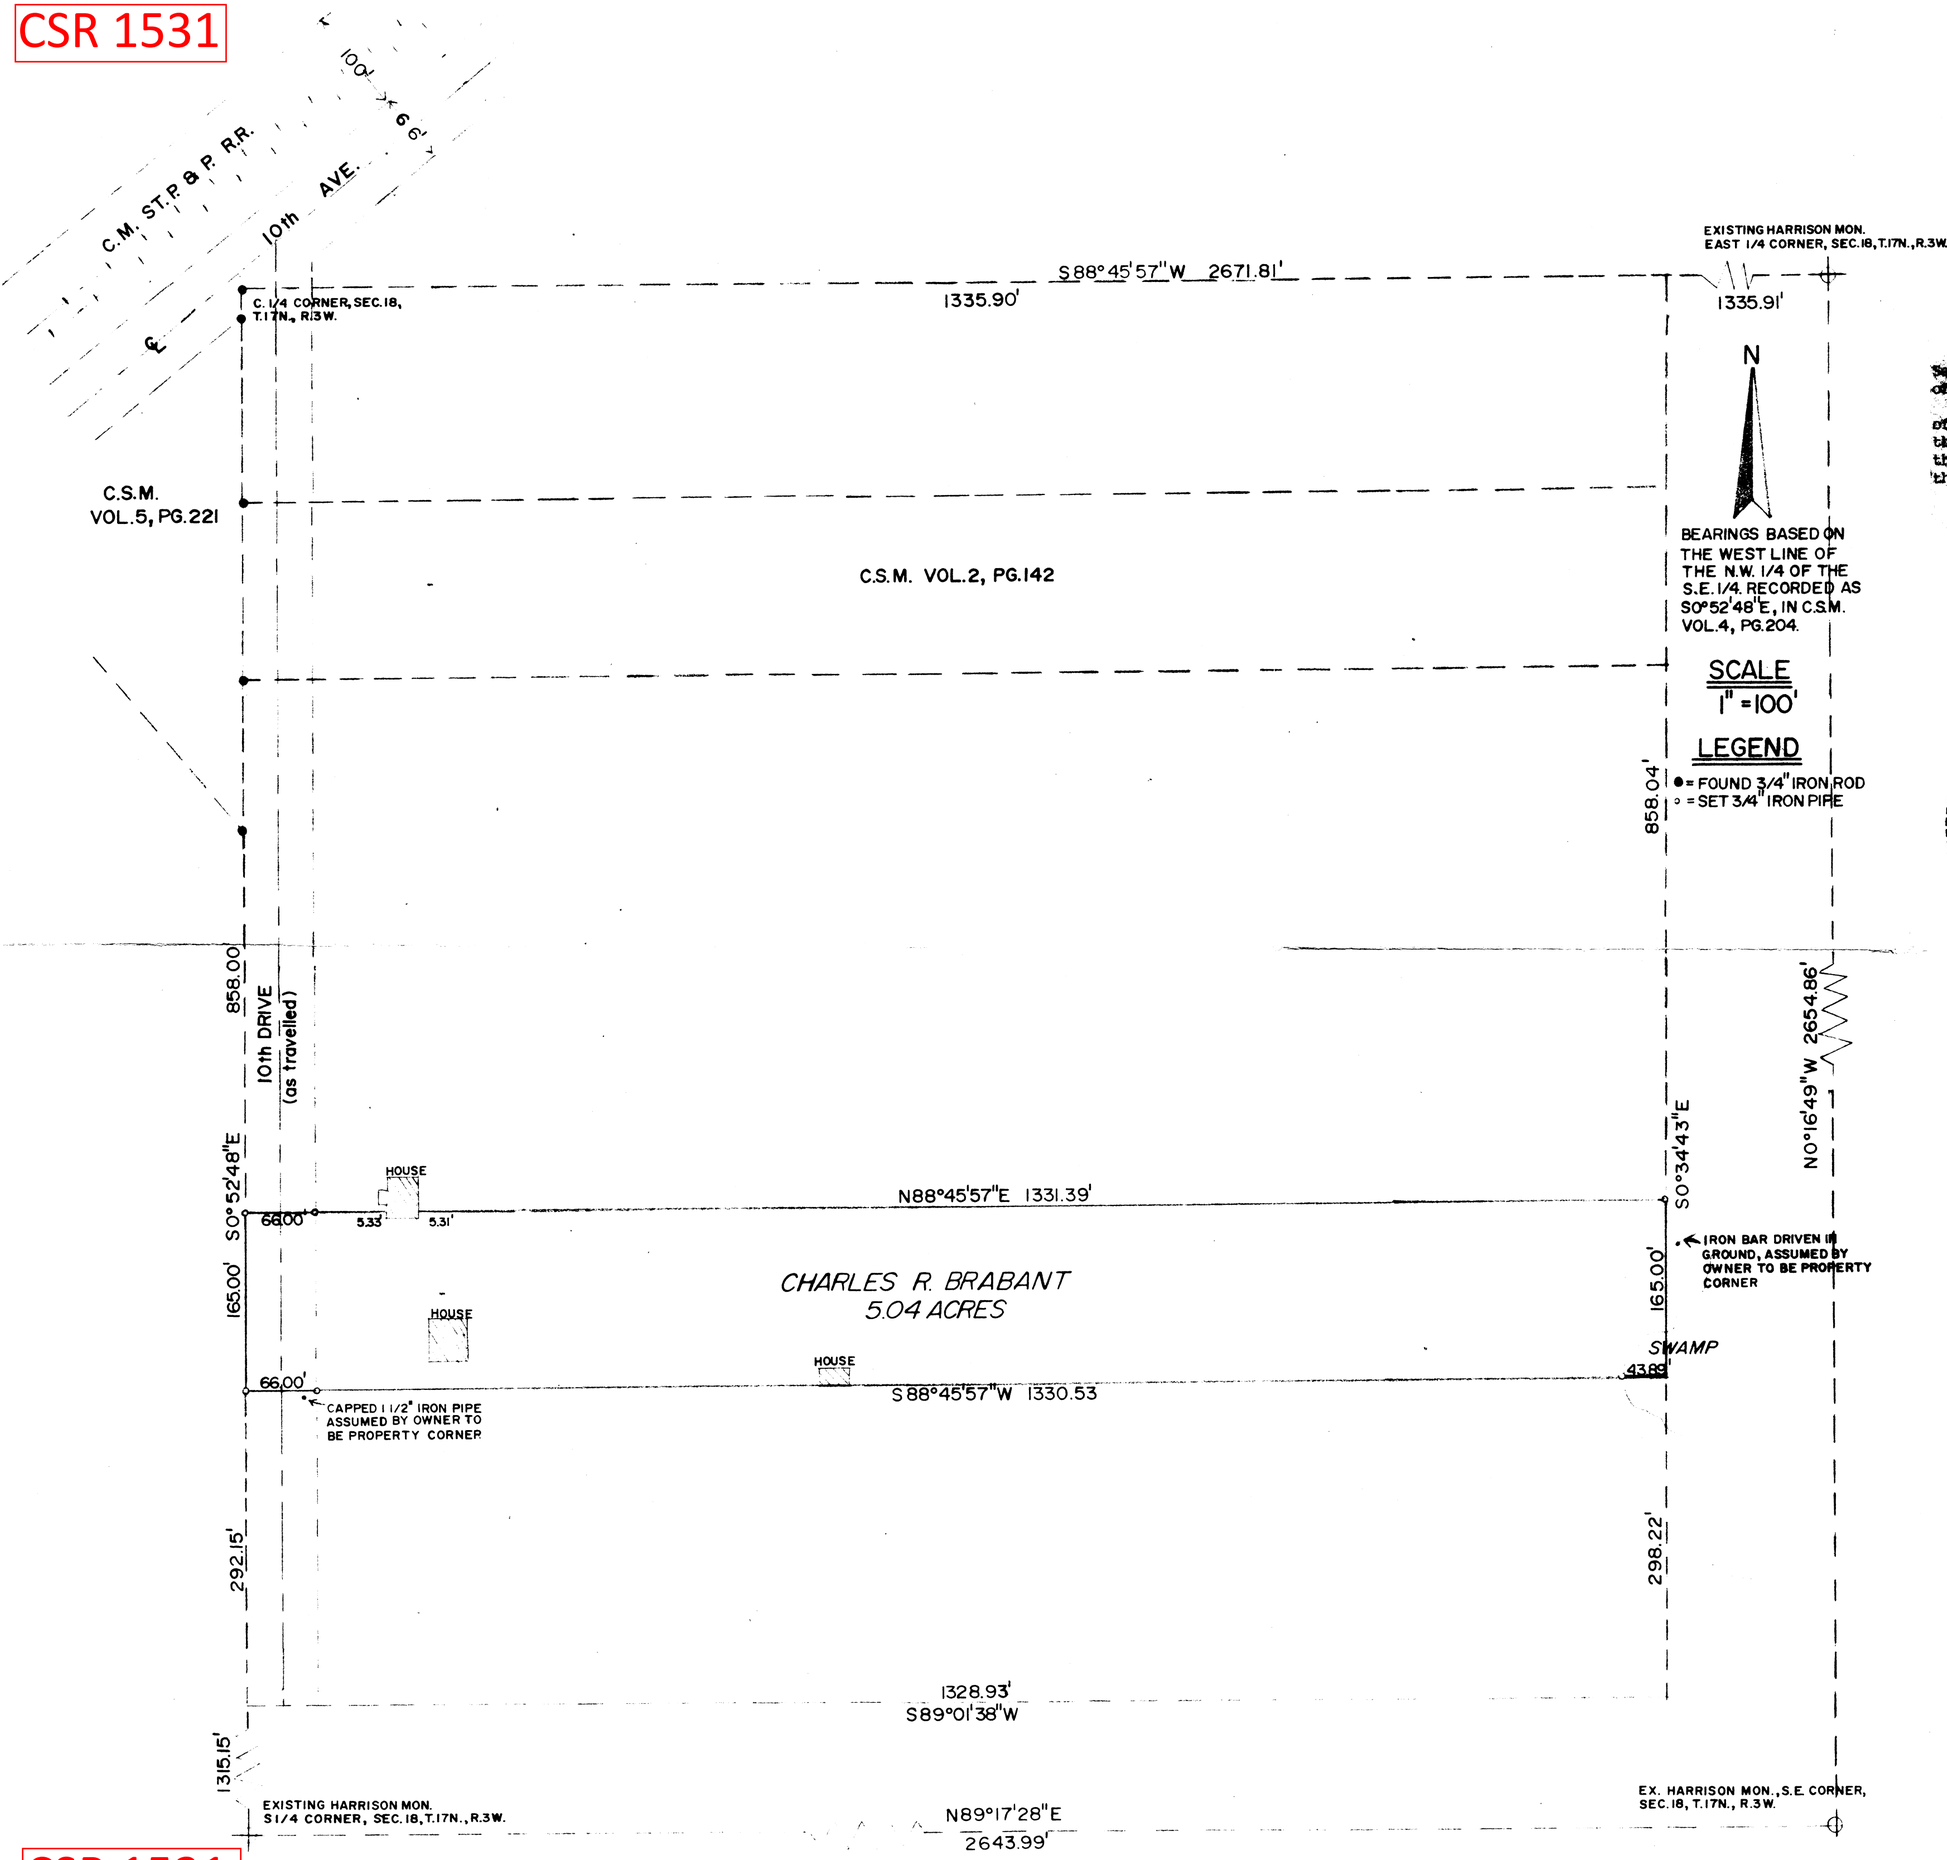

DESCRIPTION

Commencing at the N.W. Corner of the N.W.1/4 of the S.E.1/4, Section 18, thence S0°52'48"E along the West line of the N.W.1/4 of the S.E.1/4, 858.00 feet to the point of beginning.

Thence N88°45'57"E, 1331.39 feet to the East line of the N.W.1/4 of the S.W.1/4; thence S0°34'43"E along said East line, 165.00 feet; thence S88°45'57"W, 1330.53 feet to the West line of the N.W.1/4 of the S.E.1/4; thence N0°52'48"W along said West line, 165.00 feet to the point of beginning.

EXCEPT lands used for highway purposes.

Subject to any easements of record.

SURVEYOR'S CERTIFICATE

I, Rodney H. Maxwell, Registered Land Surveyor, hereby certify that the Survey shown and represented herein is accurate and true to the best of my knowledge and belief.

WISCONSIN RODNEY H MAXWELL S-1826 Sparta Wis LAND SURVEYOR

RODNEY H. MAXWELL
MAXWELL SURVEYING
211 S. WATER ST.
SPARTA, WIS.

CSR 1531

CSR 1531