CSR 1571

CSR 1571

PLAT OF SURVEY

LOCATED IN THE SW-SW, SECTION 5, THE SE-SE, SECTION 6, AND THE NW-NW, SECTION 8, ALL IN T17N, R4W, TOWN OF SPARTA, MONROE CO. WISCONSIN.

DESCRIPTION

A parcel of land located in the SW¼-SW¼, Section 5, the SE¼-SE¼, Section 6, and the NW¼-NW¼ of Section 8, all in T17N, R4W, Town of Sparta, Monroe County, Wisconsin, for the purpose of relocating a portion of C.T.H. "B", having a width of 66 feet, the centerline of which is described as follows: Commencing at the Northwest corner of said Section 8; thence S42°00'02"E, along the existing centerline of said C.T.H. "B", a distance of 500.00 feet, to the point of beginning; thence along a curve concave to the Northeast, having a radius of 1324.53 feet, (the long chord of which bears N21°19'10"W, a distance of 945.56 feet) a distance of 954.19 feet, along the proposed centerline. The lands in the above described proposed road right-of-way, but not including the lands contained in the existing road right-of-way, contain 0.6 acres of land more or less.

SURVEYOR'S CERTIFICATE

I, Bryan H. Meyer, being a duly qualified surveyor, do hereby certify that by the order and under the direction of Mr. George Baker, Monroe County Highway Commissioner, I have surveyed and mapped the property described above and that the within map is a true and correct representation of the exterior boundaries of the land surveyed, to the best of my knowledge and belief.

Bryan H. Meyer, Registered Land Surveyor
H. A. Sime and Associates
Tomah, Wisconsin
February 12, 1968

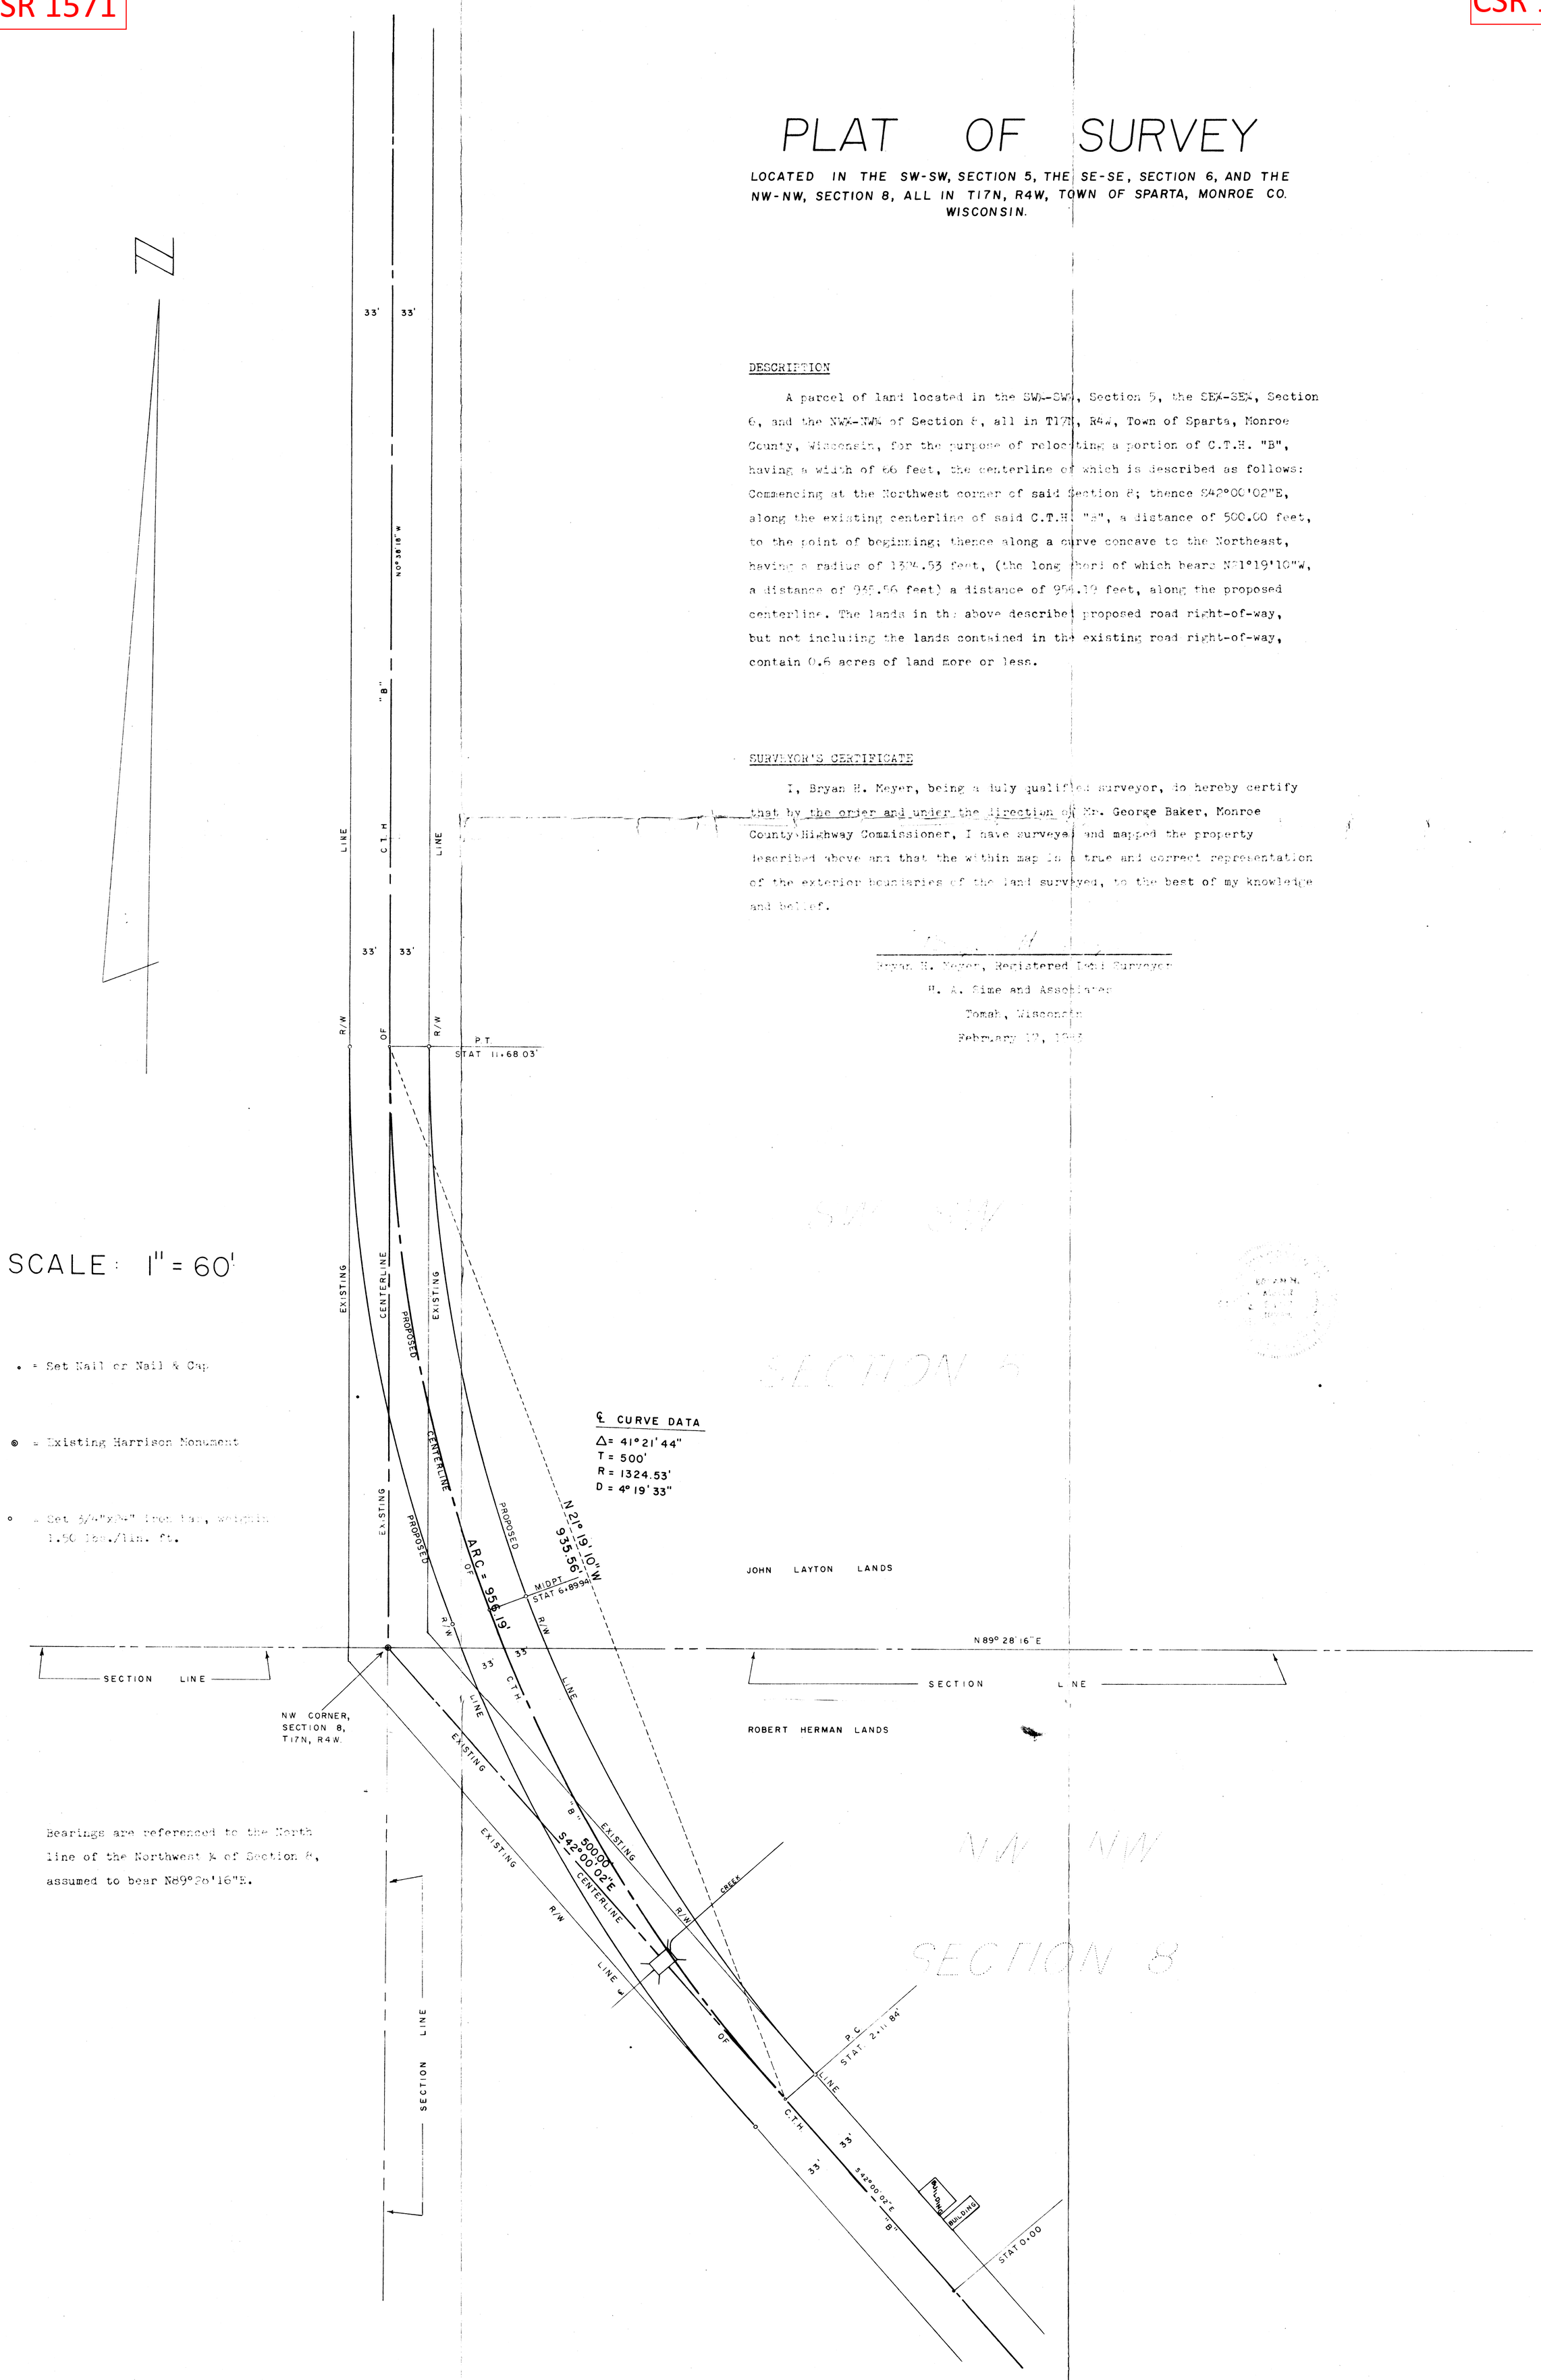

CSR 1571

CSR 1571