CSR 1592

CSR 1592

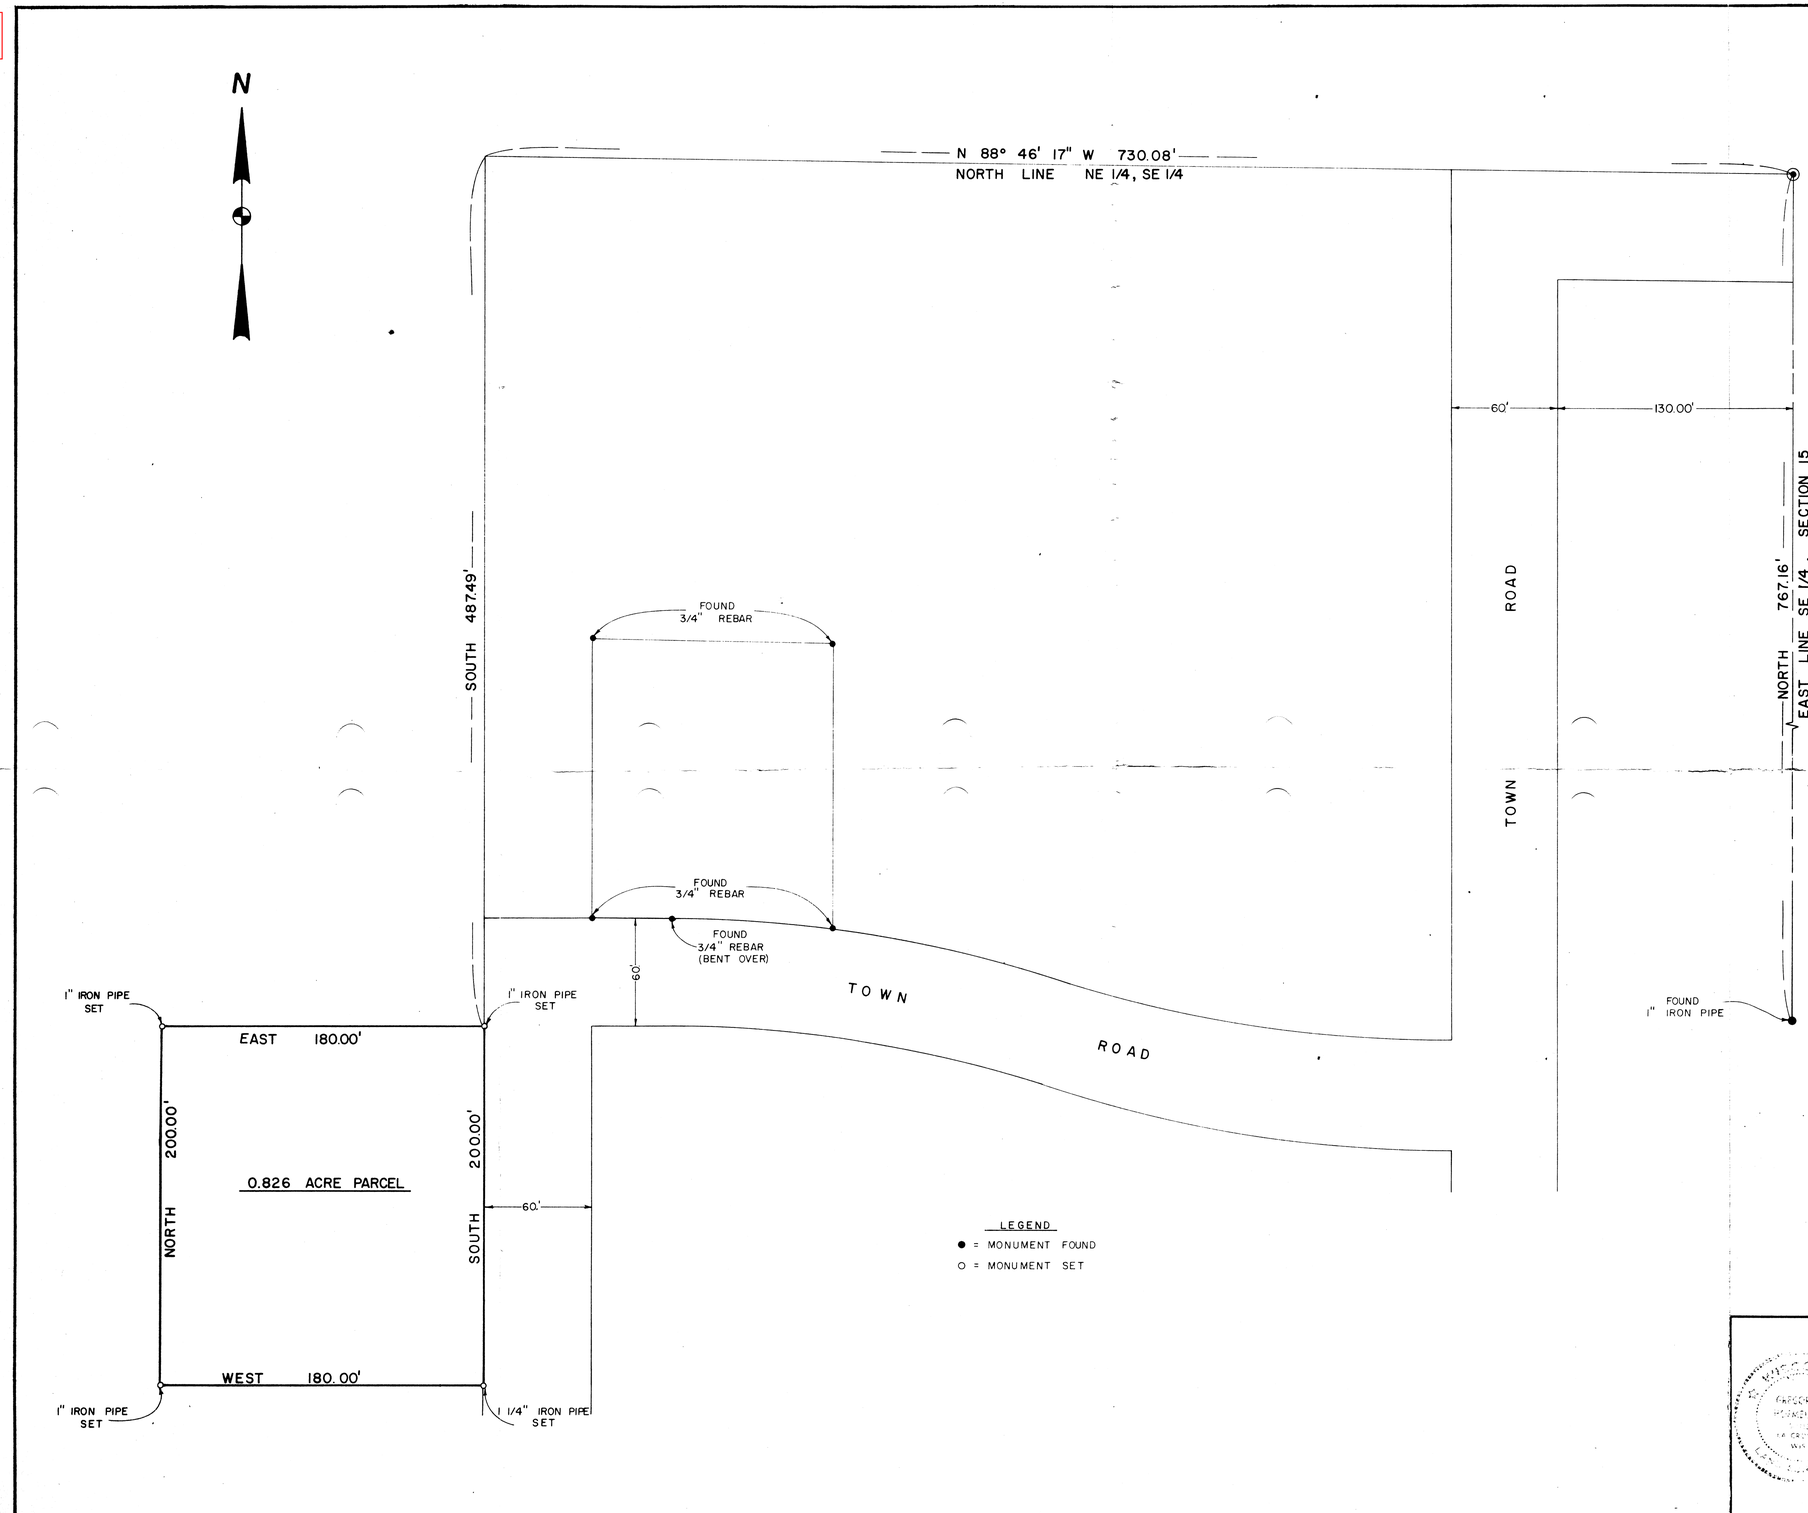

DESCRIPTION

A parcel of land located in the NE 1/4, SE 1/4, Section 15, T17N, R4W, Town of Sparta, Monroe County, Wisconsin more particulary described as follows:

Commencing at the East quarter corner of said Section 15, a cast iron monument; thence along the North line of said NE 1/4, SE 1/4, N 88° 46' 17" W 730.08 ft.; thence South 487.49 ft. to a 1 inch iron pipe in the West line of a town road, the point of beginning; thence continuing South, along said West line, 200.00 ft. to a 1 1/4 inch iron pipe; thence West 180.00 ft. to a 1 inch iron pipe; thence North 200.00 ft. to a 1 inch iron pipe; thence East 180.00 ft. to the point of beginning, containing 0.826 acre.

NOTE: Bearings for this survey and description are based on an assumed bearing of North for the east line of the SE 1/4, Section 15, T17N, R4W.

CERTIFICATE

I, Gregory J. Hofmeister, registered land surveyor, hereby certify that the attached map and accompanying survey are correct to the best of my knowledge and belief.

Gregory J. Hofmeister
10-27-76

CSR 1592

CSR 1592

REVISIONS	DAVY ENGINEERING CO. LA CROSSE — WISCONSIN
	PROPERTY SURVEY FOR VERNON KERLING LOCATED IN THE NE 1/4-SE 1/4 SECTION 15, T17N, R4W TOWN OF SPARTA MONROE COUNTY, WISCONSIN

PROJECT NUMBER 7008-3

NOTEBOOK	DATE	DRAWN	CHECKED	SCALE	SHEET
NO. 318	10/22/76	R.R.A.	GJH	1"=40'	1 OF 1

CSR 1592