CSR 1597

Corner Survey

The N.E. Corner Of The W.1/2 Of The S.W.1/4 Of The S.W.1/4 Of Section 17, T.17N., R.4W., Town Of Sparta, Monroe County, Wisconsin.

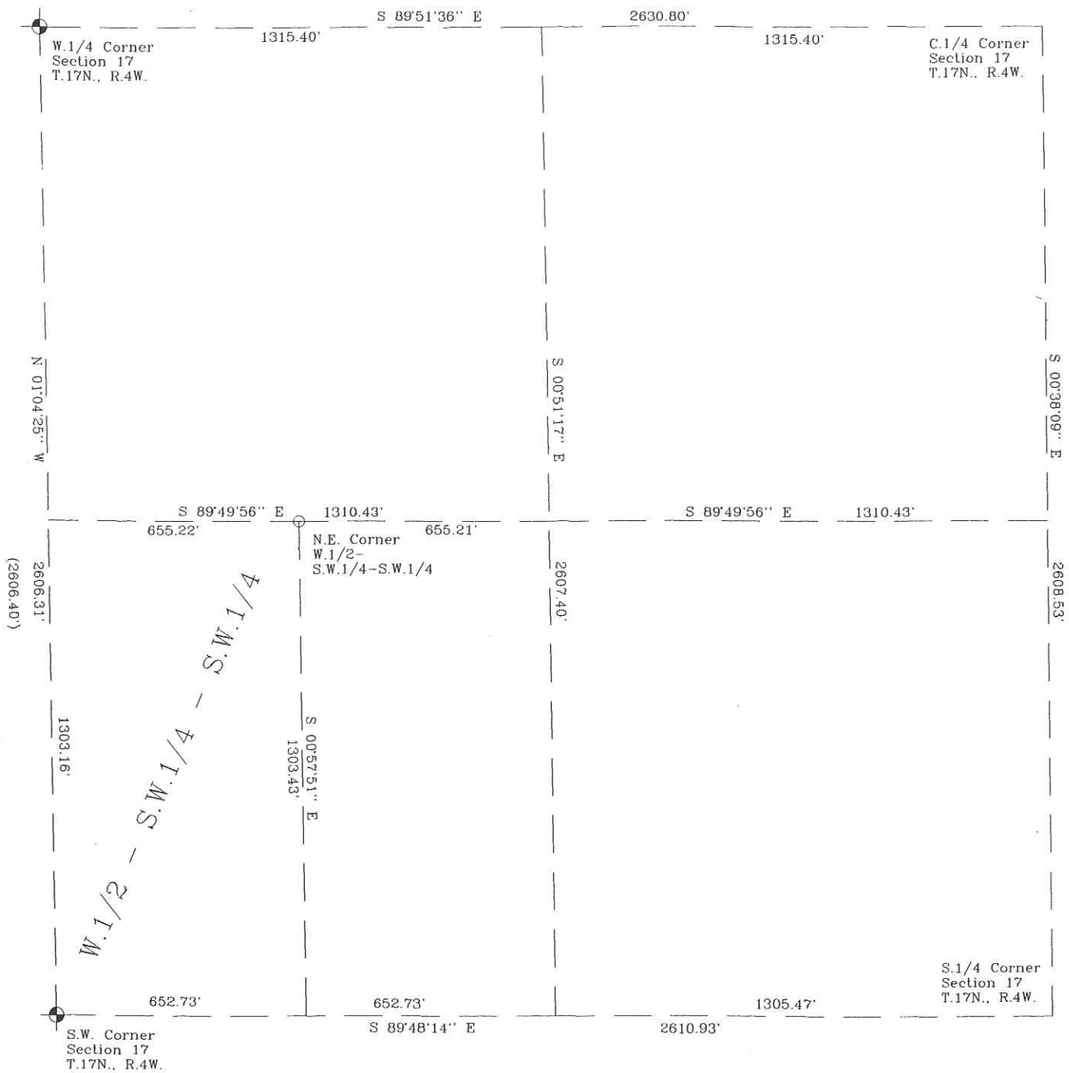

Note: Information is based on Section breakdown sheet and the West line of the S.W.1/4

SURVEYOR'S CERTIFICATE

I, Rodney H. Maxwell, Registered Land Surveyor, hereby certify that this Survey is correct to the best of my knowledge and belief.

WISCONSIN RODNEY H MAXWELL S - 1826 Sparta Wis LAND SURVEYOR 6/4/99

WISCONSIN RODNEY H MAXWELL S - 1826 Sparta Wis LAND SURVEYOR 6/4/99

Rodney H. Maxwell

Rodney H. Maxwell
MAXWELL SURVEYING
7457 Highway 16, Suite C
Sparta, Wisconsin

Bearings are based on the West line of the S.W.1/4 of Section 17, recorded to bear S00°09'58"W.

LEGEND

- ◐ = Found Harrison Monument
- ○ = Set 3/4" X 24" Iron Rod
- ( ) = Recorded Data.

400 0 400 800 1200

Scale 1" = 400'

DRAWN BY: L. Johns	APPROVED BY: R. Maxwell	REVISIONS	PROJECT	SHT. NAME	SHT. NO.
DATE: 4 June 1999	PROJ. NO. 99-05-09		Elliot		
DWG. NO.:	DWG.				

CSR 1597