CSR 1598

# Line Survey

The South Line Of The N.E.1/4 Of The S.E.1/4 Of Section 18, And W.1/2 Of The N.W.1/4 Of The S.W.1/4 Of Section 17, T.17N., R.4W., Town Of Sparta, Monroe County, Wisconsin

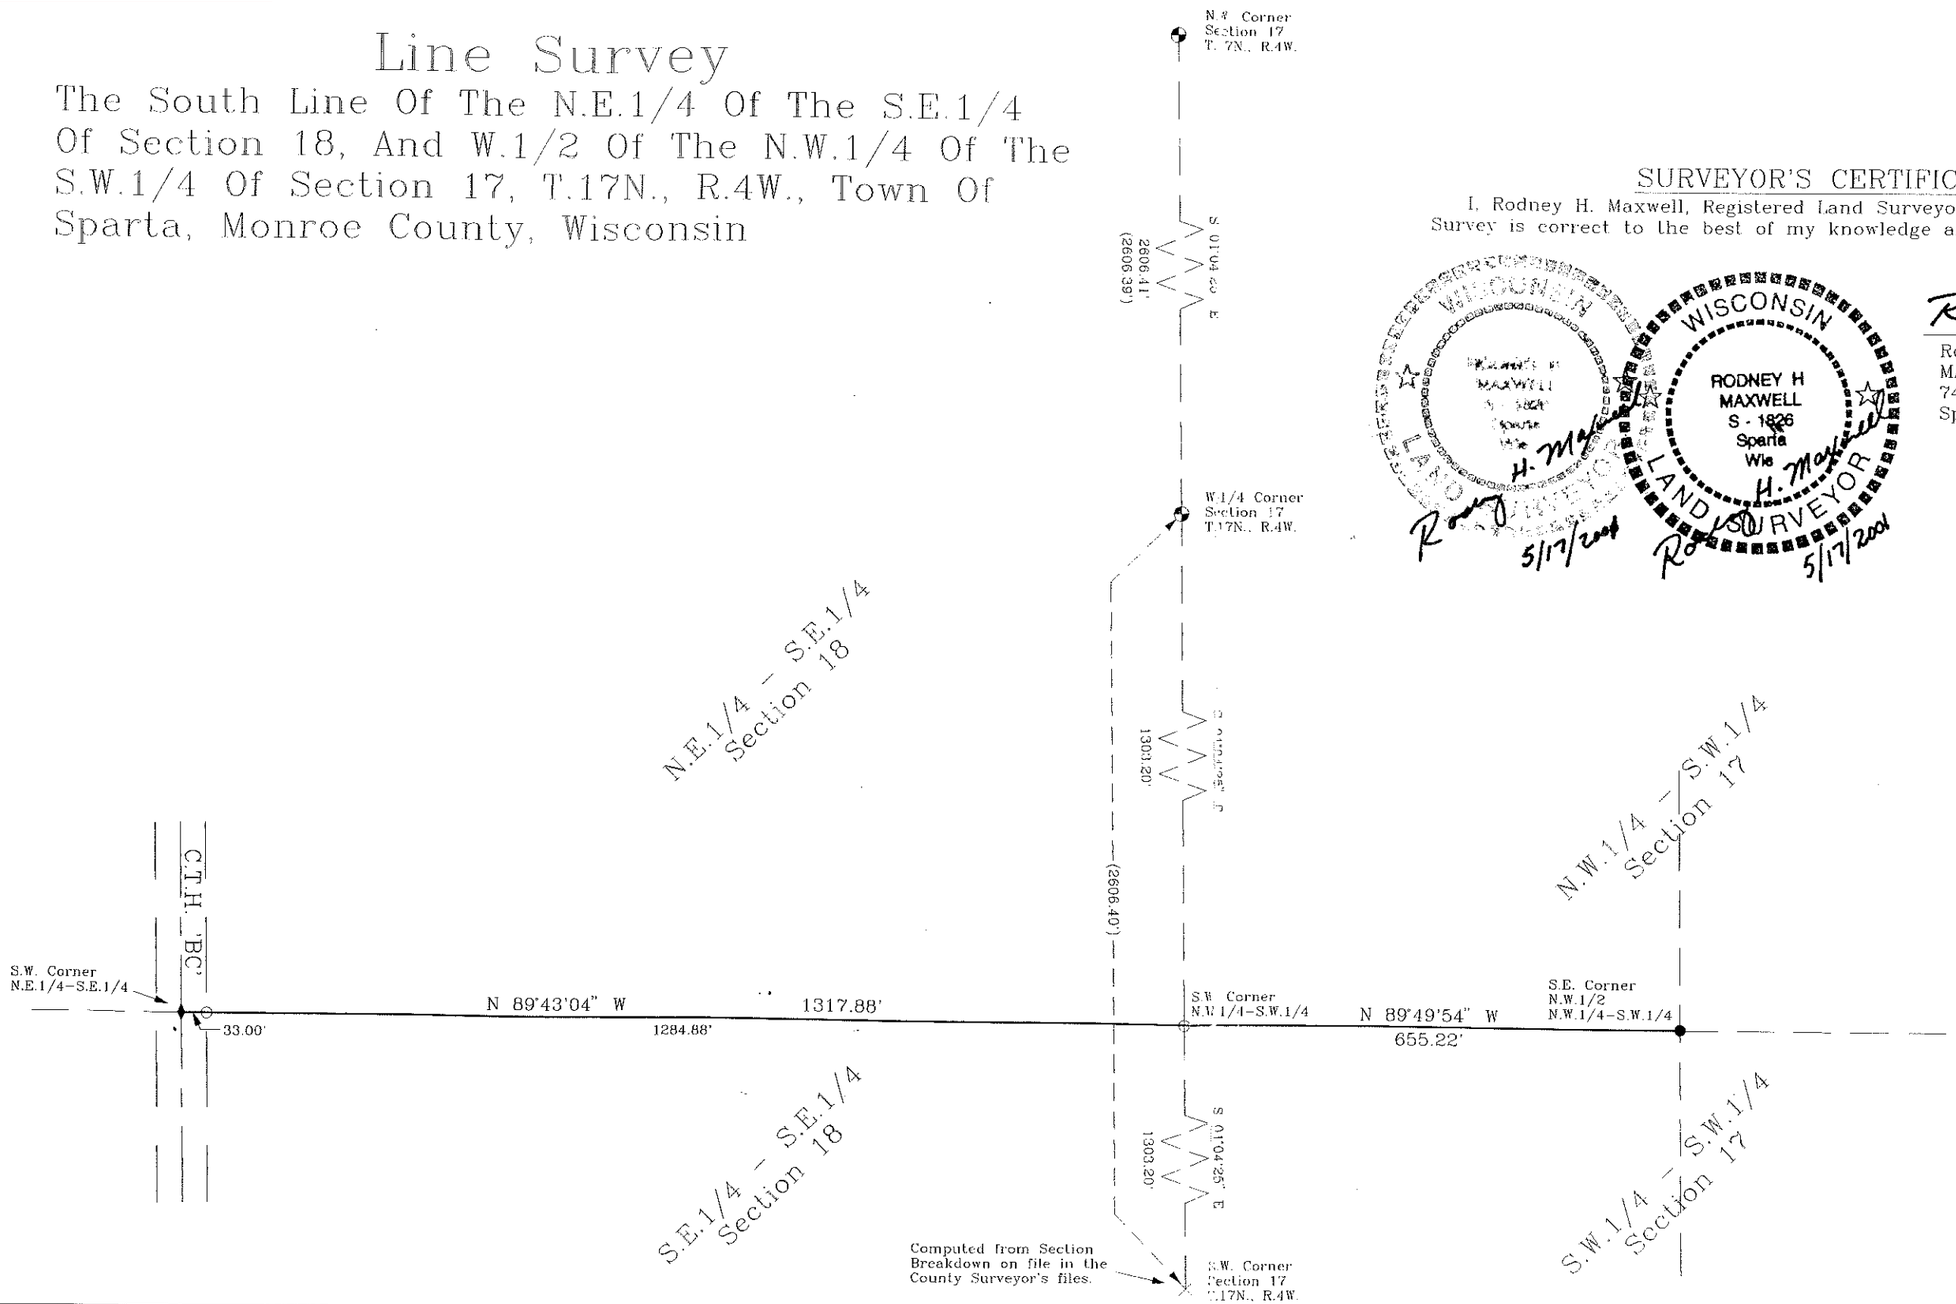


## SURVEYOR'S CERTIFICATE

I, Rodney H. Maxwell, Registered Land Surveyor, hereby certify that this Survey is correct to the best of my knowledge and belief.

WISCONSIN RODNEY H MAXWELL S-1826 Sparta Wis LAND SURVEYOR

5/17/2001

Rodney H. Maxwell

Rodney H. Maxwell
MAXWELL SURVEYING
7457 Highway 16, Suite C
Sparta, Wisconsin

## SCALE

1" = 200'

Bearings are based on the West line of the N.W.1/4 of Section 17, recorded to bear S01°04'25"E

## LEGEND

- = Found Harrison Monument
- = Found 3/4" Iron Rod
- = Computed Location
- = Set 3/4" X 24" Iron Rod
- = Set Mag Nail
- ( ) = Recorded Data.

| | | | | |
|---|---|---|---|---|
| DRAWN BY: L. Johns | APPROVED BY: R. Maxwell | REVISIONS | PROJECT | SHT. NAME | SHT. NO. |
| DATE: 17 May 2001 | PROJ. NO. | | Gary Christopherson | | |
| DWG. NO.: | DWG. | | | | |

CSR 1598