PLAT OF SURVEY

LOCATED IN THE SW 1/4 OF THE NE 1/4 OF SECTION 18, T17N, R4W,
TOWN OF SPARTA, MONROE COUNTY, WISCONSIN.

SURVEYORS CERTIFICATE

I, JONATHAN SCHMITZ, REGISTERED LAND SURVEYOR, DO HEREBY CERTIFY BY THE DIRECTION OF CURT CHRISTOHERSON, THAT I HAVE SURVEYED AND MAPPED THE DESCRIBED SURVEY ACCORDING TO THE INFORMATION FURNISHED AND THE MAP SHOWN WITHIN IS A TRUE AND CORRECT REPRESENTATION OF LANDS SURVEYED TO THE BEST OF MY KNOWLEDGE AND BELIEFS.

9/27/6

JONATHAN A. SCHMITZ, DATE
REGISTERED LAND SURVEYOR 2465

WISCONSIN JONATHAN A. SCHMITZ S-2465 SPARTA WI LAND SURVEYOR

9/27/6

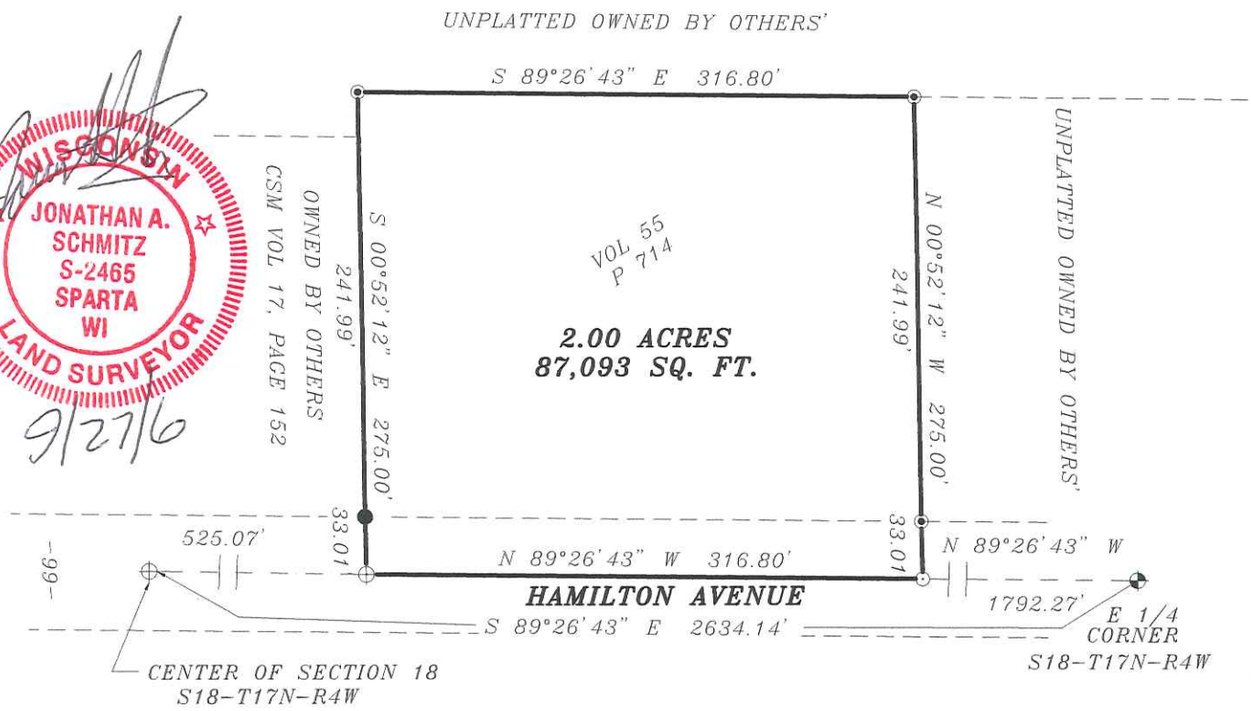

NOTES

THE SOUTH LINE OF THE NE 1/4 WAS USED AS THE CENTER OF RIGHT OF WAY FOR THIS SURVEY. TRAVELED CENTERLINE VARIES SLIGHTLY THROUGHOUT.

BEARING BASE

BEARINGS ARE REFERENCED TO THE MONROE COUNTY CO-ORDINATE SYSTEM.

LEGEND

- 3/4" REBAR FOUND
- HARRISON MONUMENT FOUND
- SPINDLE FOUND
- SPINDLE SET
- 3/4" REBAR SET WEIGHING 1.50lbs PER LINEAL FOOT

0 100 200

SCALE 1"=100'

POINT SURVEYING 123 NORTH WATER STREET SPARTA, WI 54656 608-269-0744 JONATHAN SCHMITZ RLS #2465	THIS INSTRUMENT WAS DRAFTED AND DRAWN BY JONATHAN SCHMITZ	JOB #04021
	CLIENT: CURT CHRISTOPHERSON 11739 CHT B SPARTA, WI 54656	PAGE 1 OF 1 PAGES

CSR 1603