CSR 1628

Part of the SE¼ of the SW¼ of Section 26, T 17 N, R 4 W, Town of Sparta, Monroe County, Wisconsin, described as follows:

Commencing at the Southwest corner of said Section 26; thence S89°08'30"E along the South line thereof 1319.95 feet to the Southwest corner of the SE¼ of the SW¼ of said Section 26; thence N0°14'57"W along the West line thereof 288.74 feet to the point of beginning; thence continuing N0°14'57"W along said West line 520.44 feet; thence N87°29'14"E 276.31 feet to the Westerly R/W of S.T.H. 27; thence S25°10'W along said R/W 598.42 feet; thence continuing along said R/W N64°50'W 21.32 feet to the point of beginning.

Contains 78,223 square feet.

1.796 acres.

I hereby certify that this survey for Hoeschler Realty is correct to the best of my knowledge & belief.

K. Don Pederson

K. Don Pederson RLS 894
La Crosse Engineering & Surveying Co.
October 8, 1990

WISCONSIN
KAYE DON PEDERSON
S-894
LA CROSSE, WIS.
LAND SURVEYOR

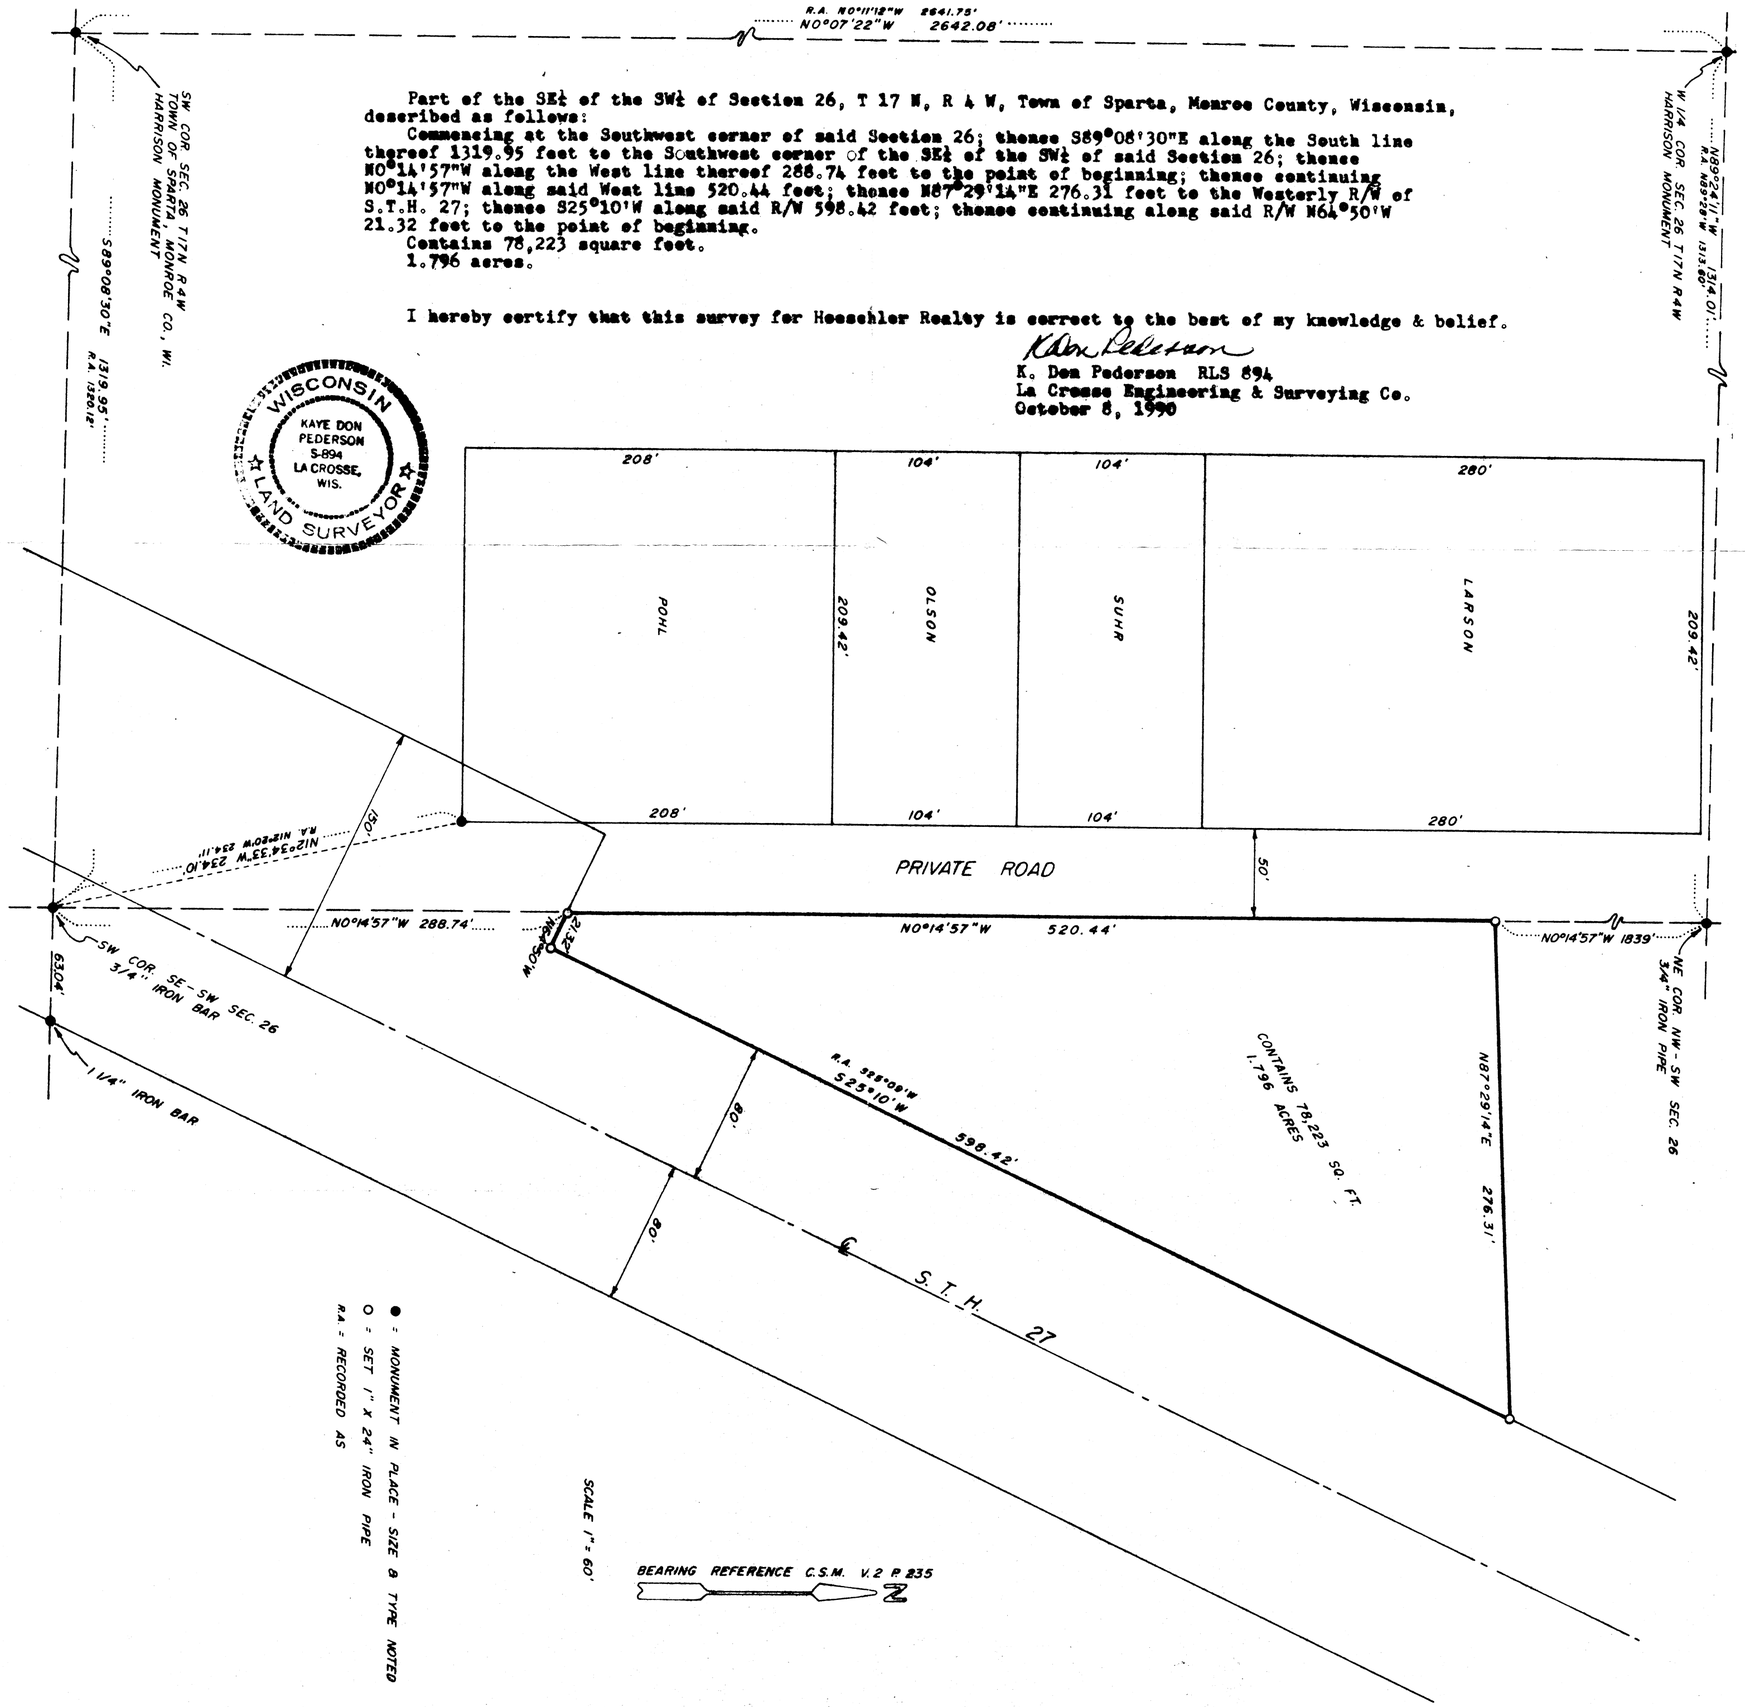

CSR 1628