CSR 1632

LINE SURVEY

SOUTH LINE OF THE N.W. 1/4 OF SECTION 28, T. 17 N., R. 4 W., TOWN OF SPARTA, MONROE COUNTY, WISCONSIN.

ORDERED BY VIRGINIA LEET.

LEGEND

- ⊕ = Found Harrison marker
- ● = Found 3/4" hexagonal iron rod
- ● = Found 3/4" round iron rod
- O = Set 3/4" x 18" iron rod

WISCONSIN RODNEY H MAXWELL S-1826 Sparta Wis LAND SURVEYOR

H. Maxwell June 24, 2003

WISCONSIN RODNEY H MAXWELL S-1826 Sparta Wis LAND SURVEYOR

H. Maxwell June 24, 2003

SURVEYOR'S CERTIFICATE

I, Rodney H. Maxwell, Registered Land Surveyor, hereby certify that this survey is correct to the best of my Knowledge and belief.

Rodney H. Maxwell

Rodney H. Maxwell
RLS 1826
MAXWELL SURVEYING
101 N. WATER ST.
SPARTA, WIS. 54656

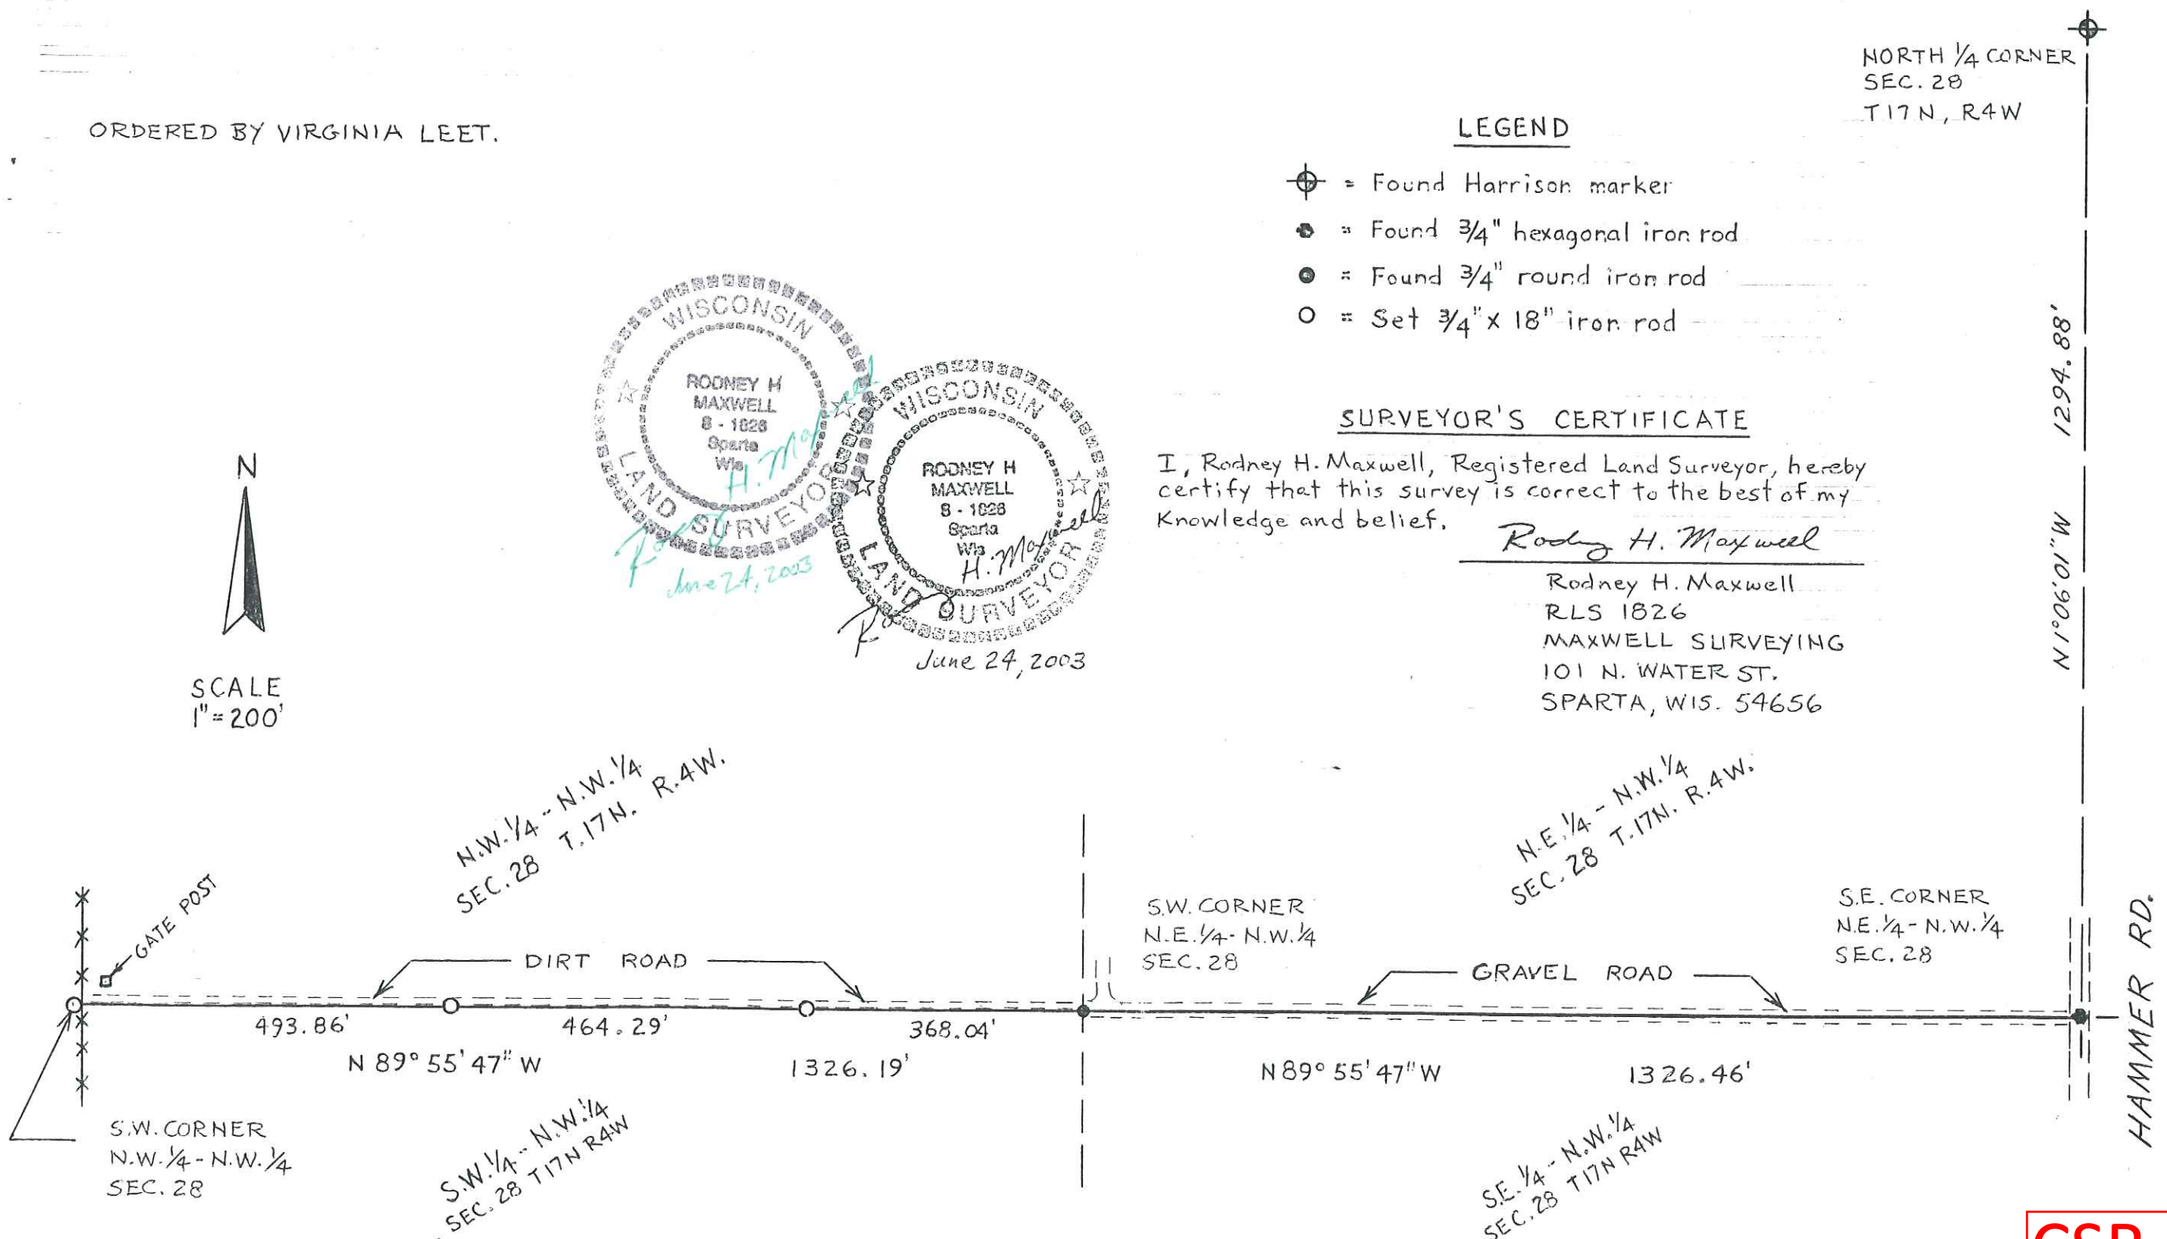

CSR 1632