CSR 1640

Plat Of Survey

Located In The S.E.1/4 Of The N.E.1/4 And The N.E.1/4 Of The The N.E.1/4 Of Section 32, T.17N., R.4W., Town Of Sparta, Monroe County, Wisconsin

DESCRIPTION

A parcel of land located in the S.E.1/4 of the N.E.1/4 and the N.E.1/4 of the N.E.1/4 of Section 32, T.17N., R.4W., Town of Sparta, Monroe County, Wisconsin described as follows:

Beginning at the E.1/4 Corner of Section 32; thence N89°51'40"W along the South line of the S.E.1/4 of the N.E.1/4, 1318.91 feet to the S.W. Corner of the S.E.1/4 of the N.E.1/4; thence N00°45'33"W along the West line of the S.E.1/4 of the N.E.1/4 to the Southerly right-of-way line of I-90; thence along said right-of-way line to the East line of the N.E.1/4; thence S00°47'03"E along the East line of the N.E.1/4, 1463.29 feet to the point of beginning.

Subject to and Together with any easements, right-of-ways or restrictions of record.

SURVEYOR'S CERTIFICATE

I, Rodney H. Maxwell, Registered Land Surveyor, hereby certify that this Survey is correct to the best of my knowledge and belief.

Rodney H. Maxwell

Rodney H. Maxwell
MAXWELL SURVEYING
7457 Highway 16, Suite C
Sparta, Wisconsin

WISCONSIN RODNEY H MAXWELL S-1626 Sparta Wis LAND SURVEYOR 6/12/2002

WISCONSIN RODNEY H MAXWELL S-1626 Sparta Wis LAND SURVEYOR 6/12/2002

Bearings are based on the East line of the N.E.1/4 of Section 32, recorded to bear S00°47'03"E

200 0 200 400

Scale 1" = 200'

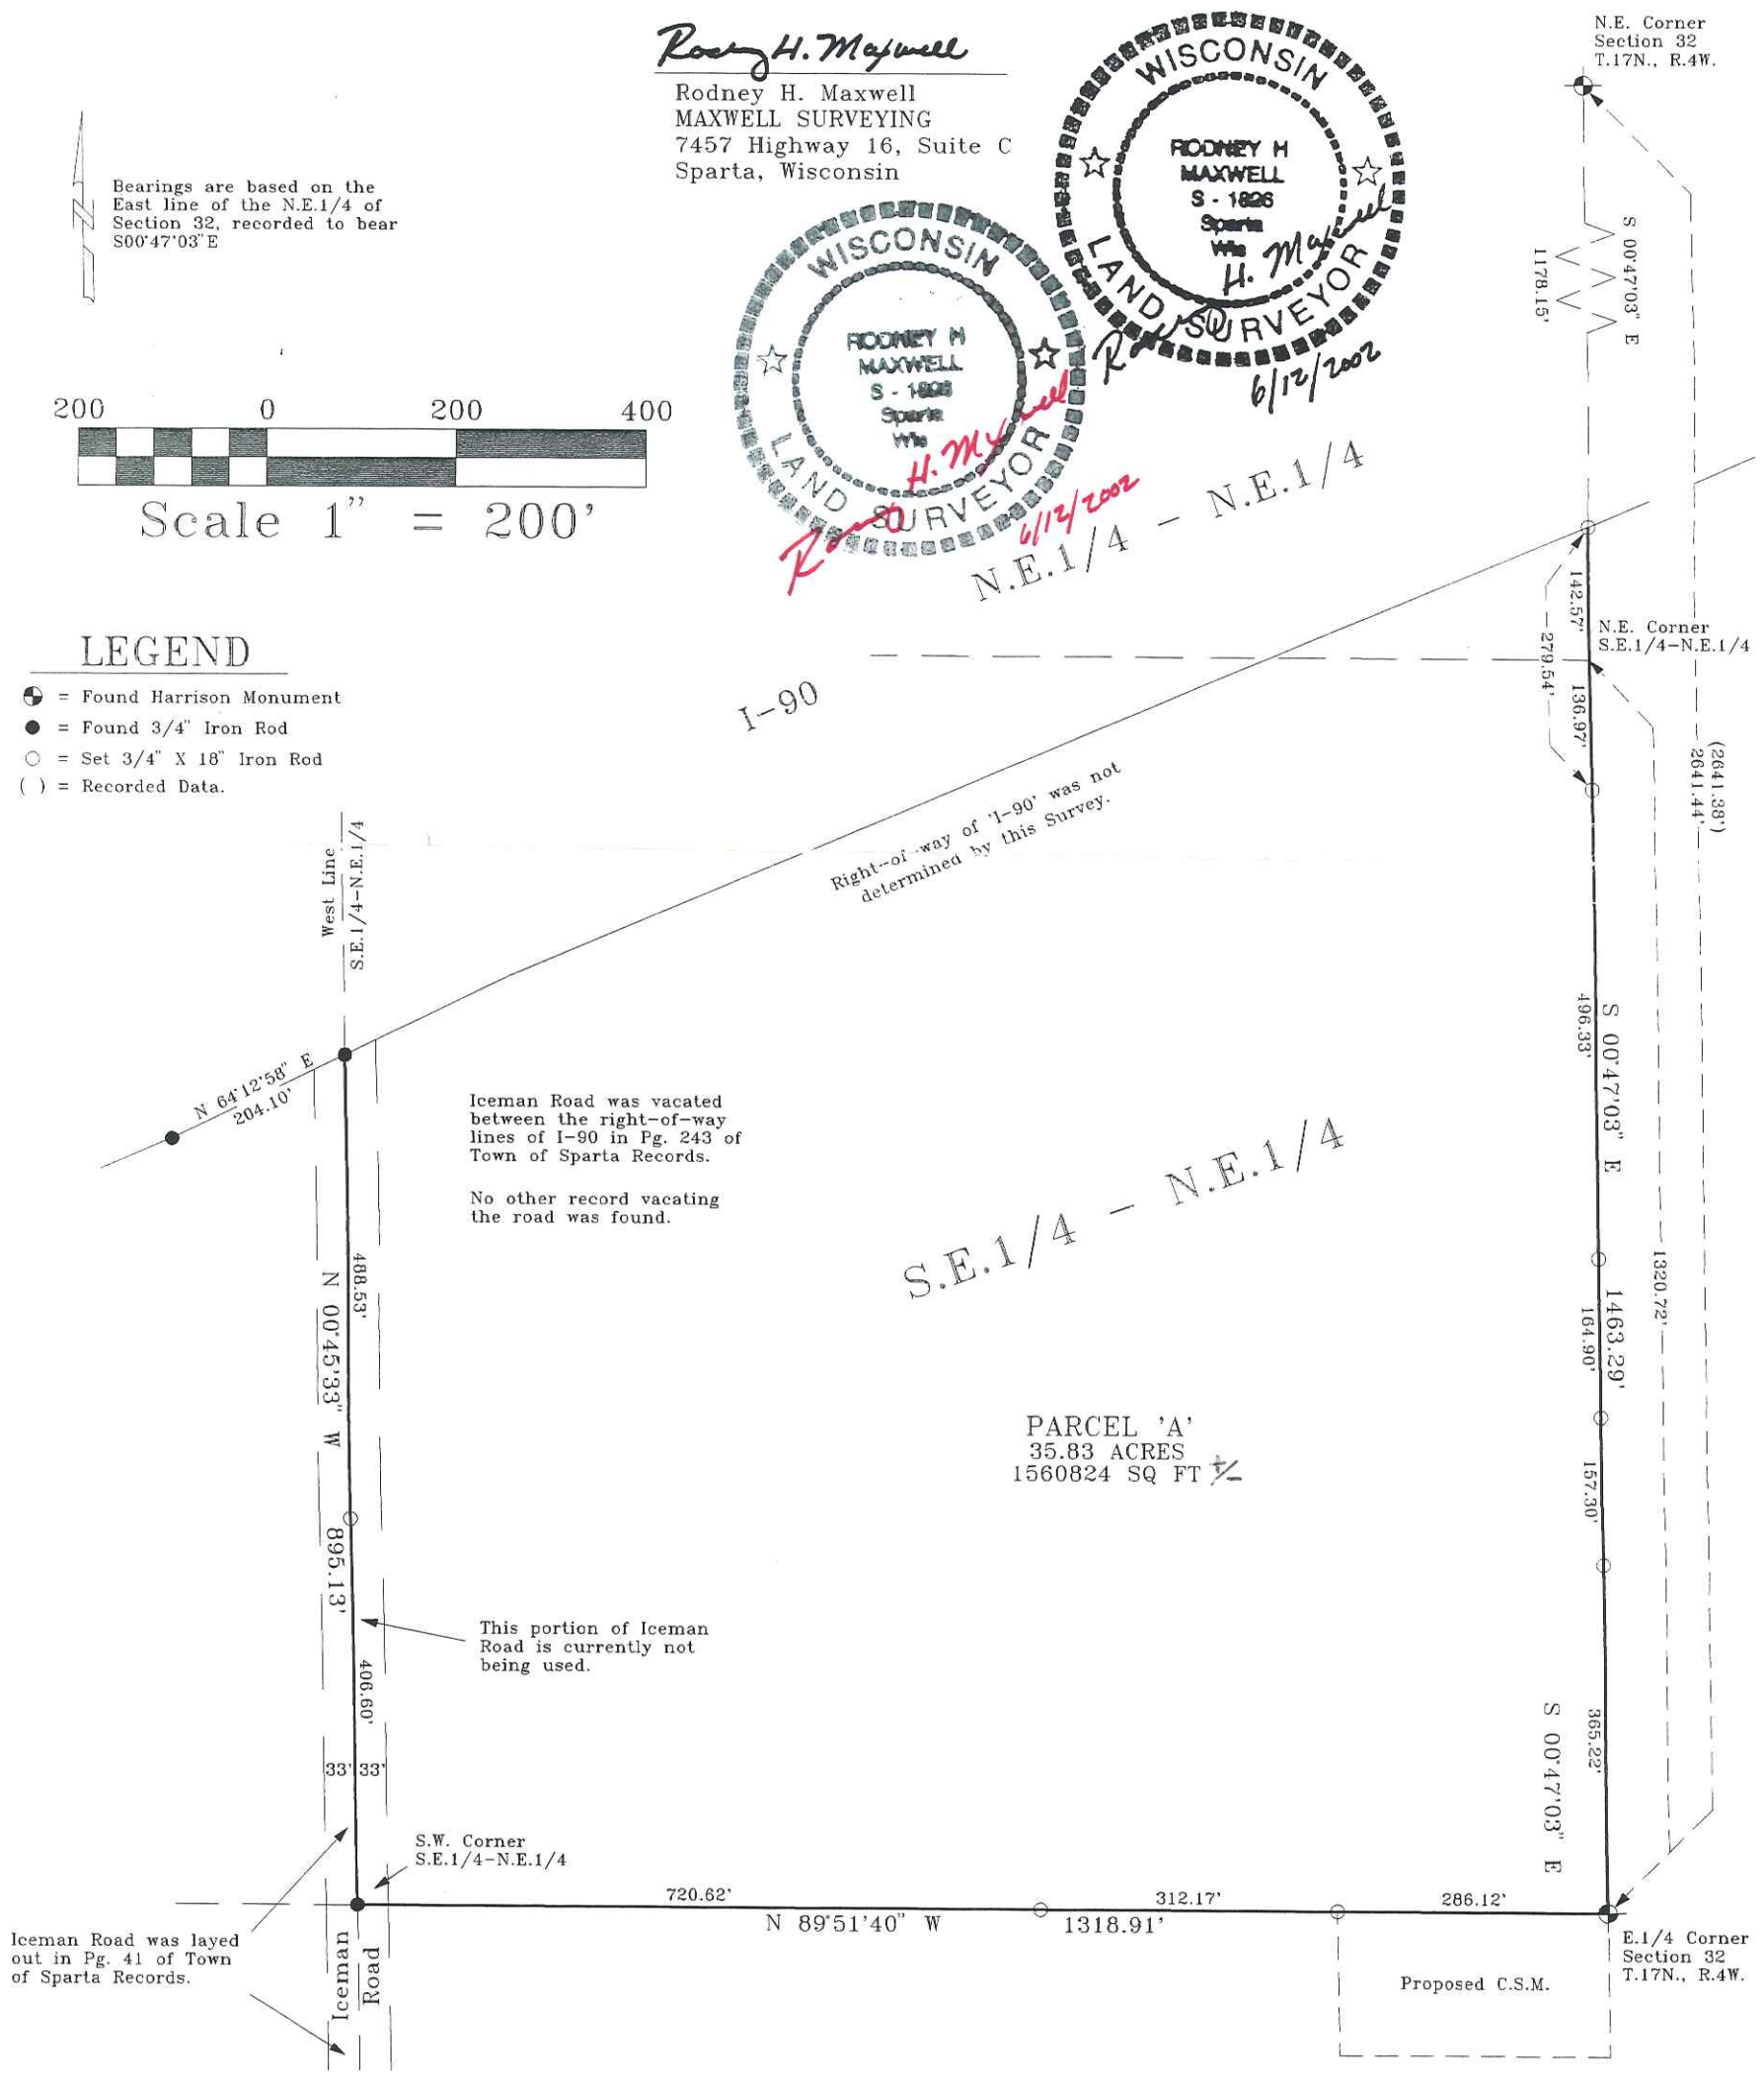

LEGEND

- ◐ = Found Harrison Monument
- ● = Found 3/4" Iron Rod
- ○ = Set 3/4" X 18" Iron Rod
- ( ) = Recorded Data.

DRAWN BY: L. Johns	REVISIONS	PROJECT	SHT. NAME	SHT. NO.
DATE: 12 June 2002		Bill Willinger		
DWG. NO.: 02-05-01				
APPROVED BY: R. Maxwell				

CSR 1640