CSR 1647

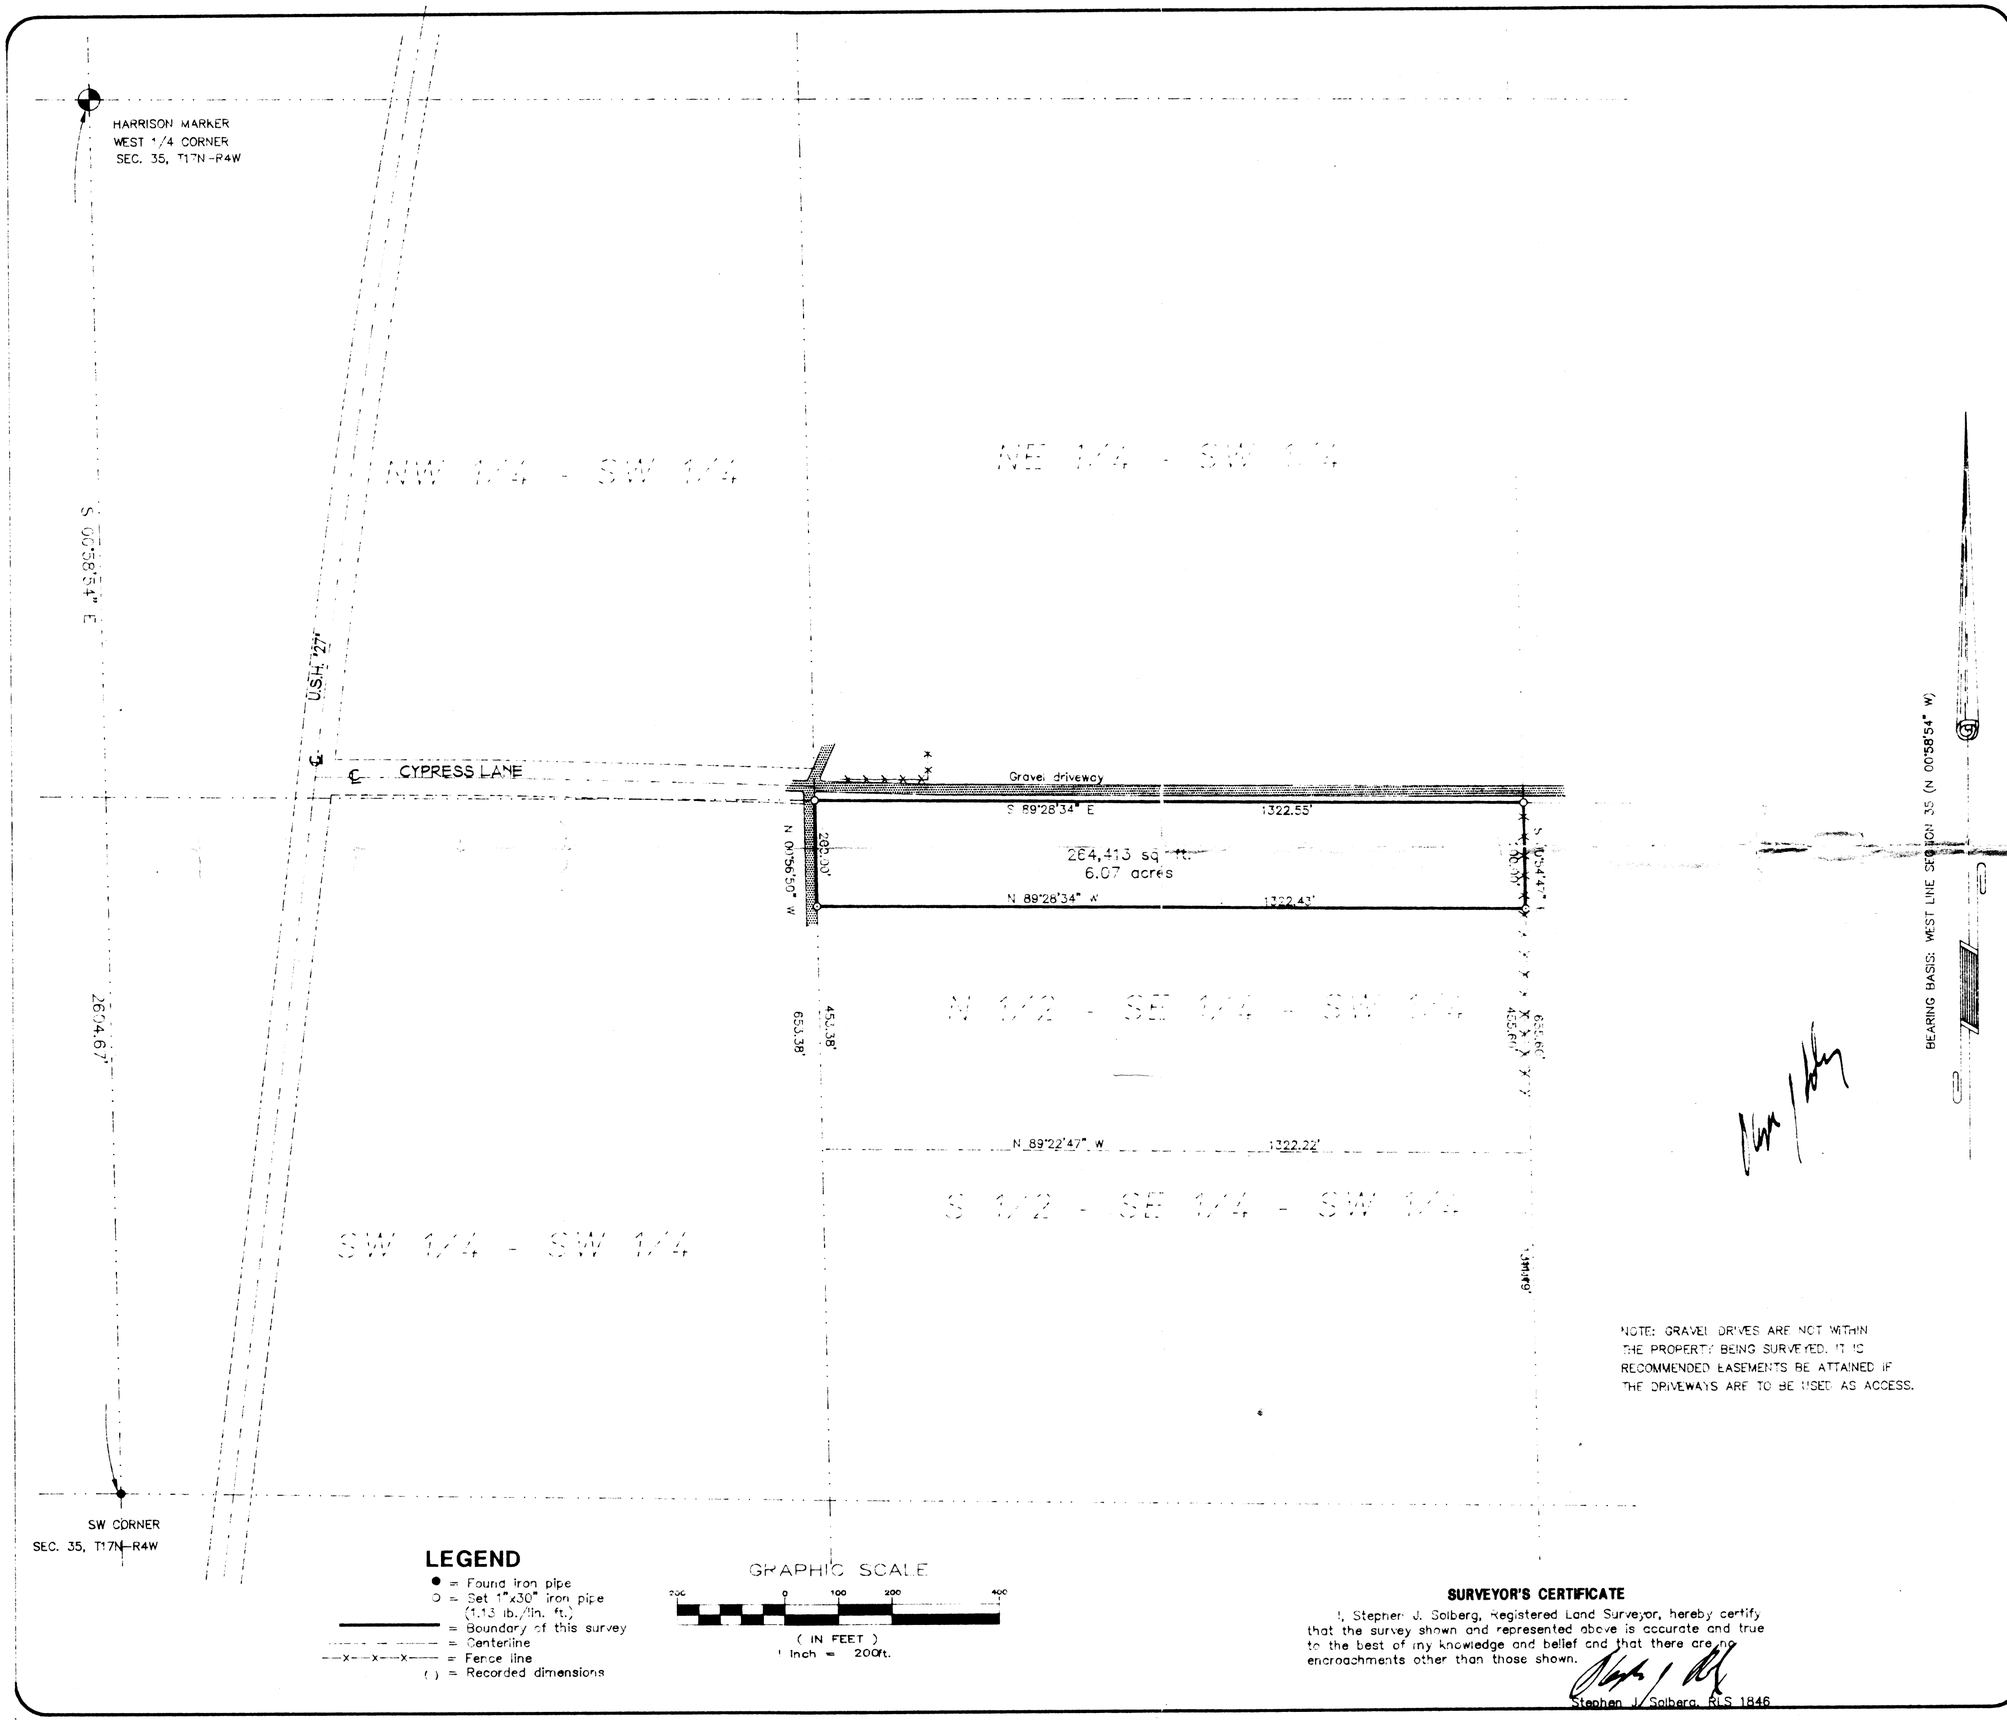

NOTE: GRAVEL DRIVES ARE NOT WITHIN THE PROPERTY BEING SURVEYED. IT IS RECOMMENDED EASEMENTS BE ATTAINED IF THE DRIVEWAYS ARE TO BE USED AS ACCESS.

LEGEND

- ● = Found iron pipe
- ○ = Set 1"x30" iron pipe (1.13 lb./lin. ft.)
- = Boundary of this survey
- = Centerline
- --x--x--x-- = Fence line
- ( ) = Recorded dimensions

SURVEYOR'S CERTIFICATE

I, Stephen J. Solberg, Registered Land Surveyor, hereby certify that the survey shown and represented above is accurate and true to the best of my knowledge and belief and that there are no encroachments other than those shown.

Stephen J. Solberg, RLS 1846

SOLBERGS & ASSOCIATES
SURVEYING & DRAFTING, INC.
507 MAIN STREET
P.O. BOX 1235
LA CROSSE, WIS. 54602
PH.: (608)784-1614

SCHAITEL PROPERTY
NORTH 200' SE - SW
SEC. 35, T17N-R4W

SURVEY FOR
LEONARD SCHAITEL

NORTH 200' OF THE NE 1/4 - SW 1/4
SECTION 35, T17N-R4W
TOWN OF SPARTA, MONROE CTY., WIS.
RTE.1, SPARTA

DRAWN BY: SJS, TVJ	DATE:
REVISED BY:	DATE:
SCALE: 1" = 200'	FB NO.: 0033
PROJECT NO.: 2180	

SHEET 1 OF 1

CSR 1647