PLAT OF SURVEY

A PART OF SECTION 12, T18N, R1E,
IN THE TOWN OF BRYON, MONROE
COUNTY, WISCONSIN.

SURVEYOR'S CERTIFICATE

I, James J. Carroll, a Registered Land Surveyor S-606, of Mauston, Wisconsin, hereby certify:
That in compliance with the provisions of Chapter 236 of the Wisconsin Statutes and under the direction of Gerald Riemer, owner of the SE$\frac{1}{4}$ of the SW$\frac{1}{4}$ of Section 12, T18N, R1E, I did establish and stake the NW corner of the said SE$\frac{1}{4}$ of the SW$\frac{1}{4}$ of Section 12.
That this map correctly represents the exterior boundaries as found in the field and the subdivision of the land surveyed to the best of my knowledge and belief.

James J. Carroll
REGISTERED LAND SURVEYOR S-606
JAMES J. CARROLL JULY 17, 1985

WISCONSIN
JAMES J. CARROLL S-606 MAUSTON WIS
LAND SURVEYOR

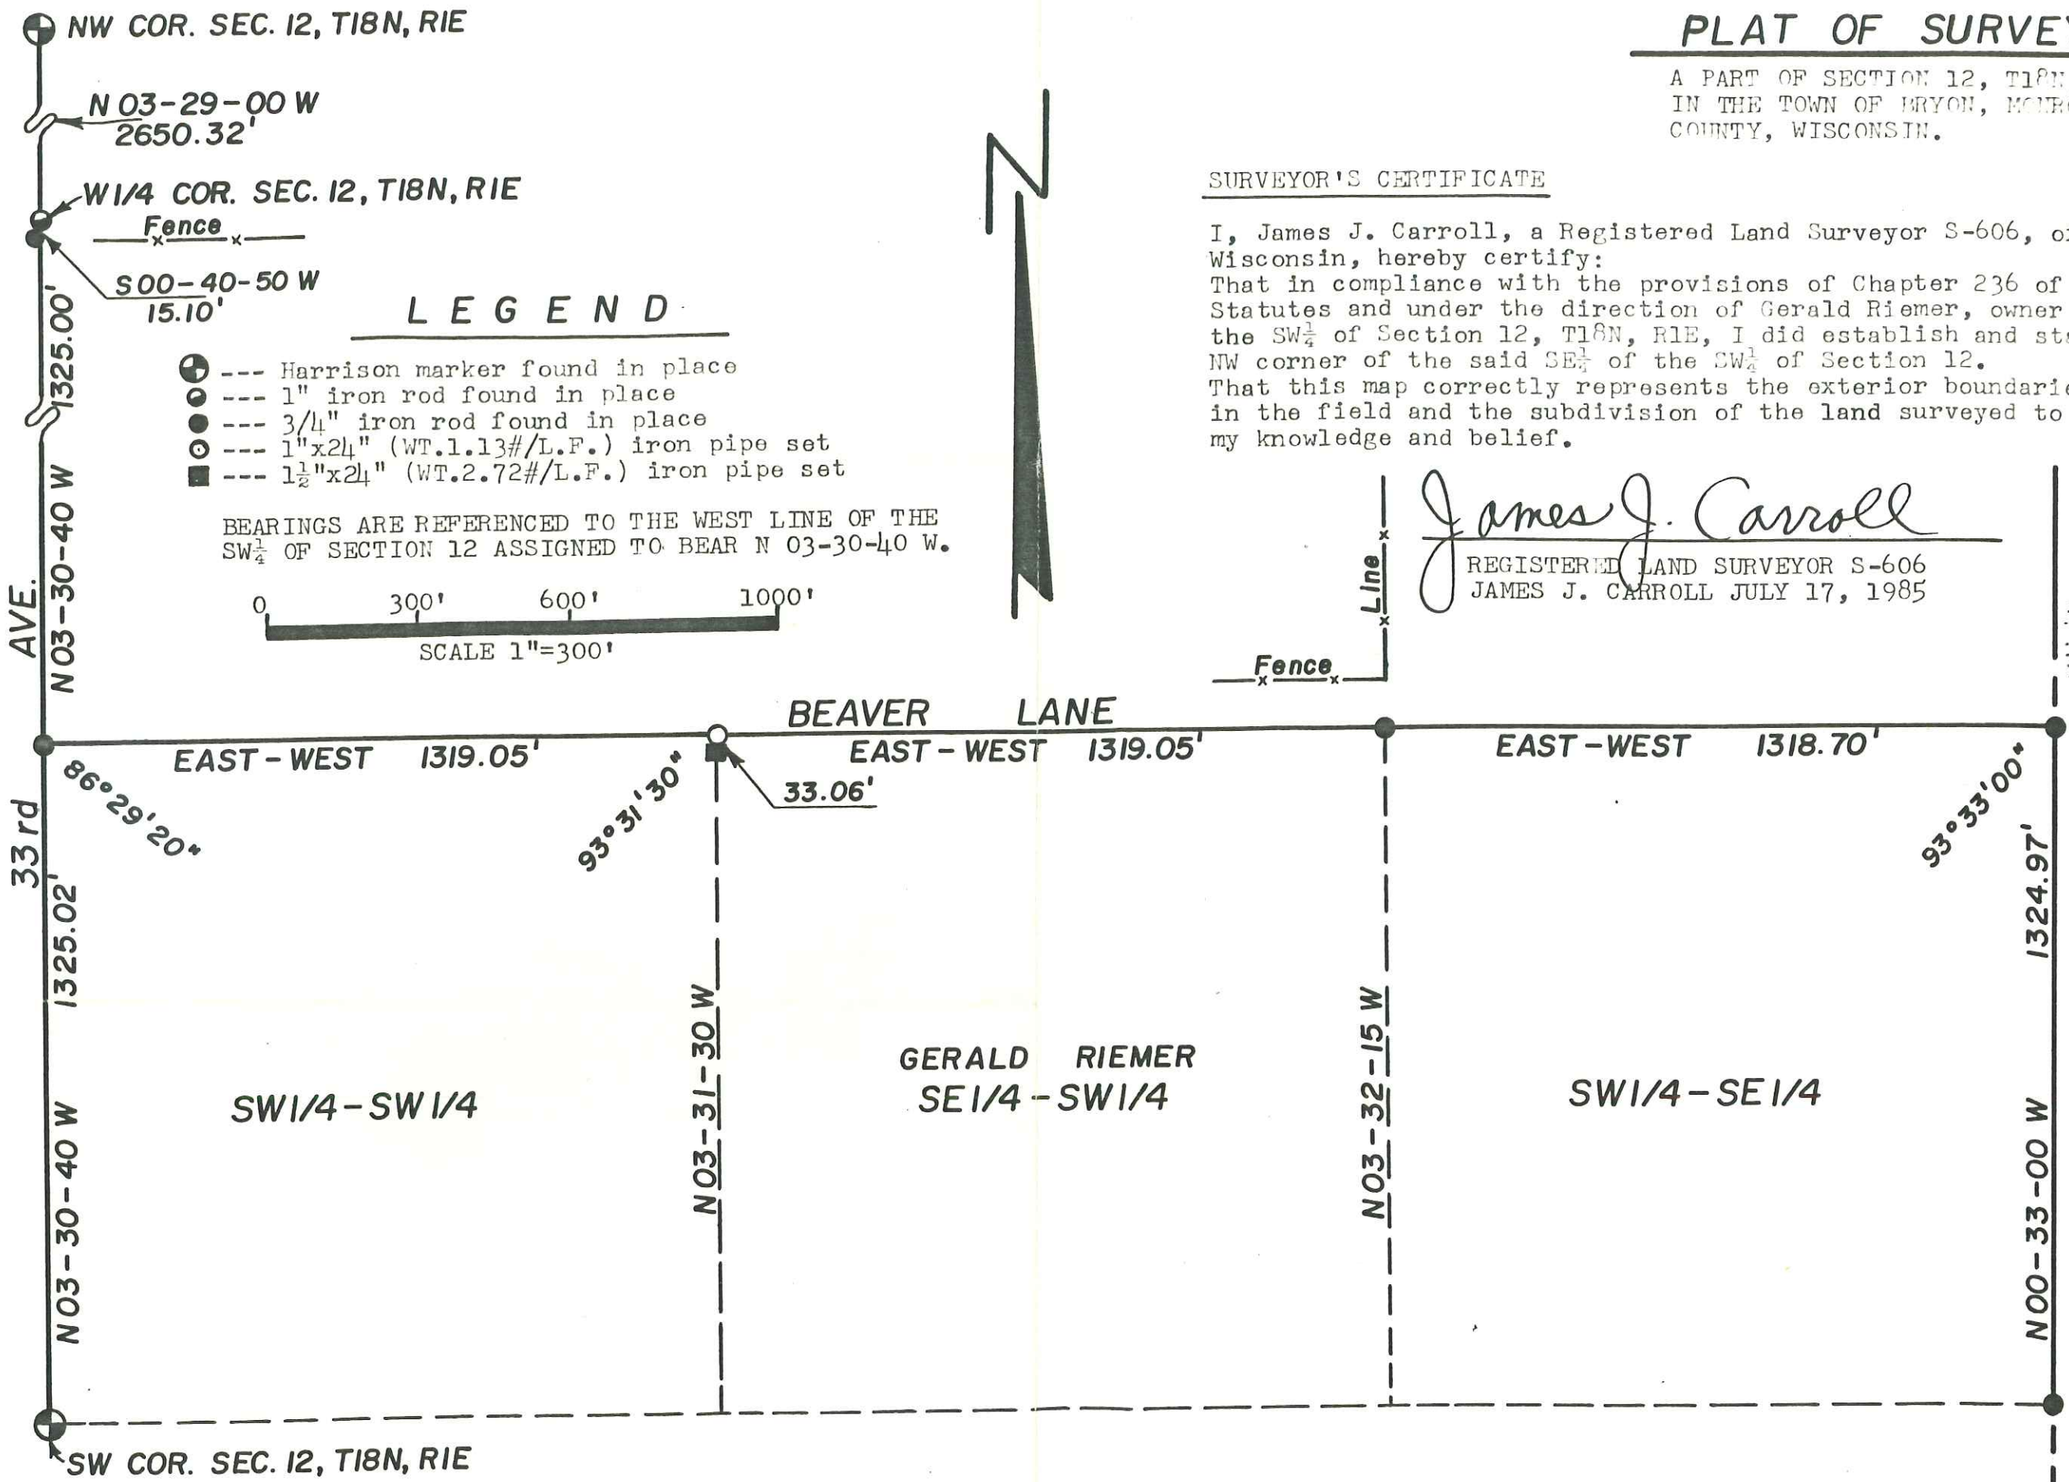

CSR 1655

CSR 1655