CSR 1657

CSR 1657

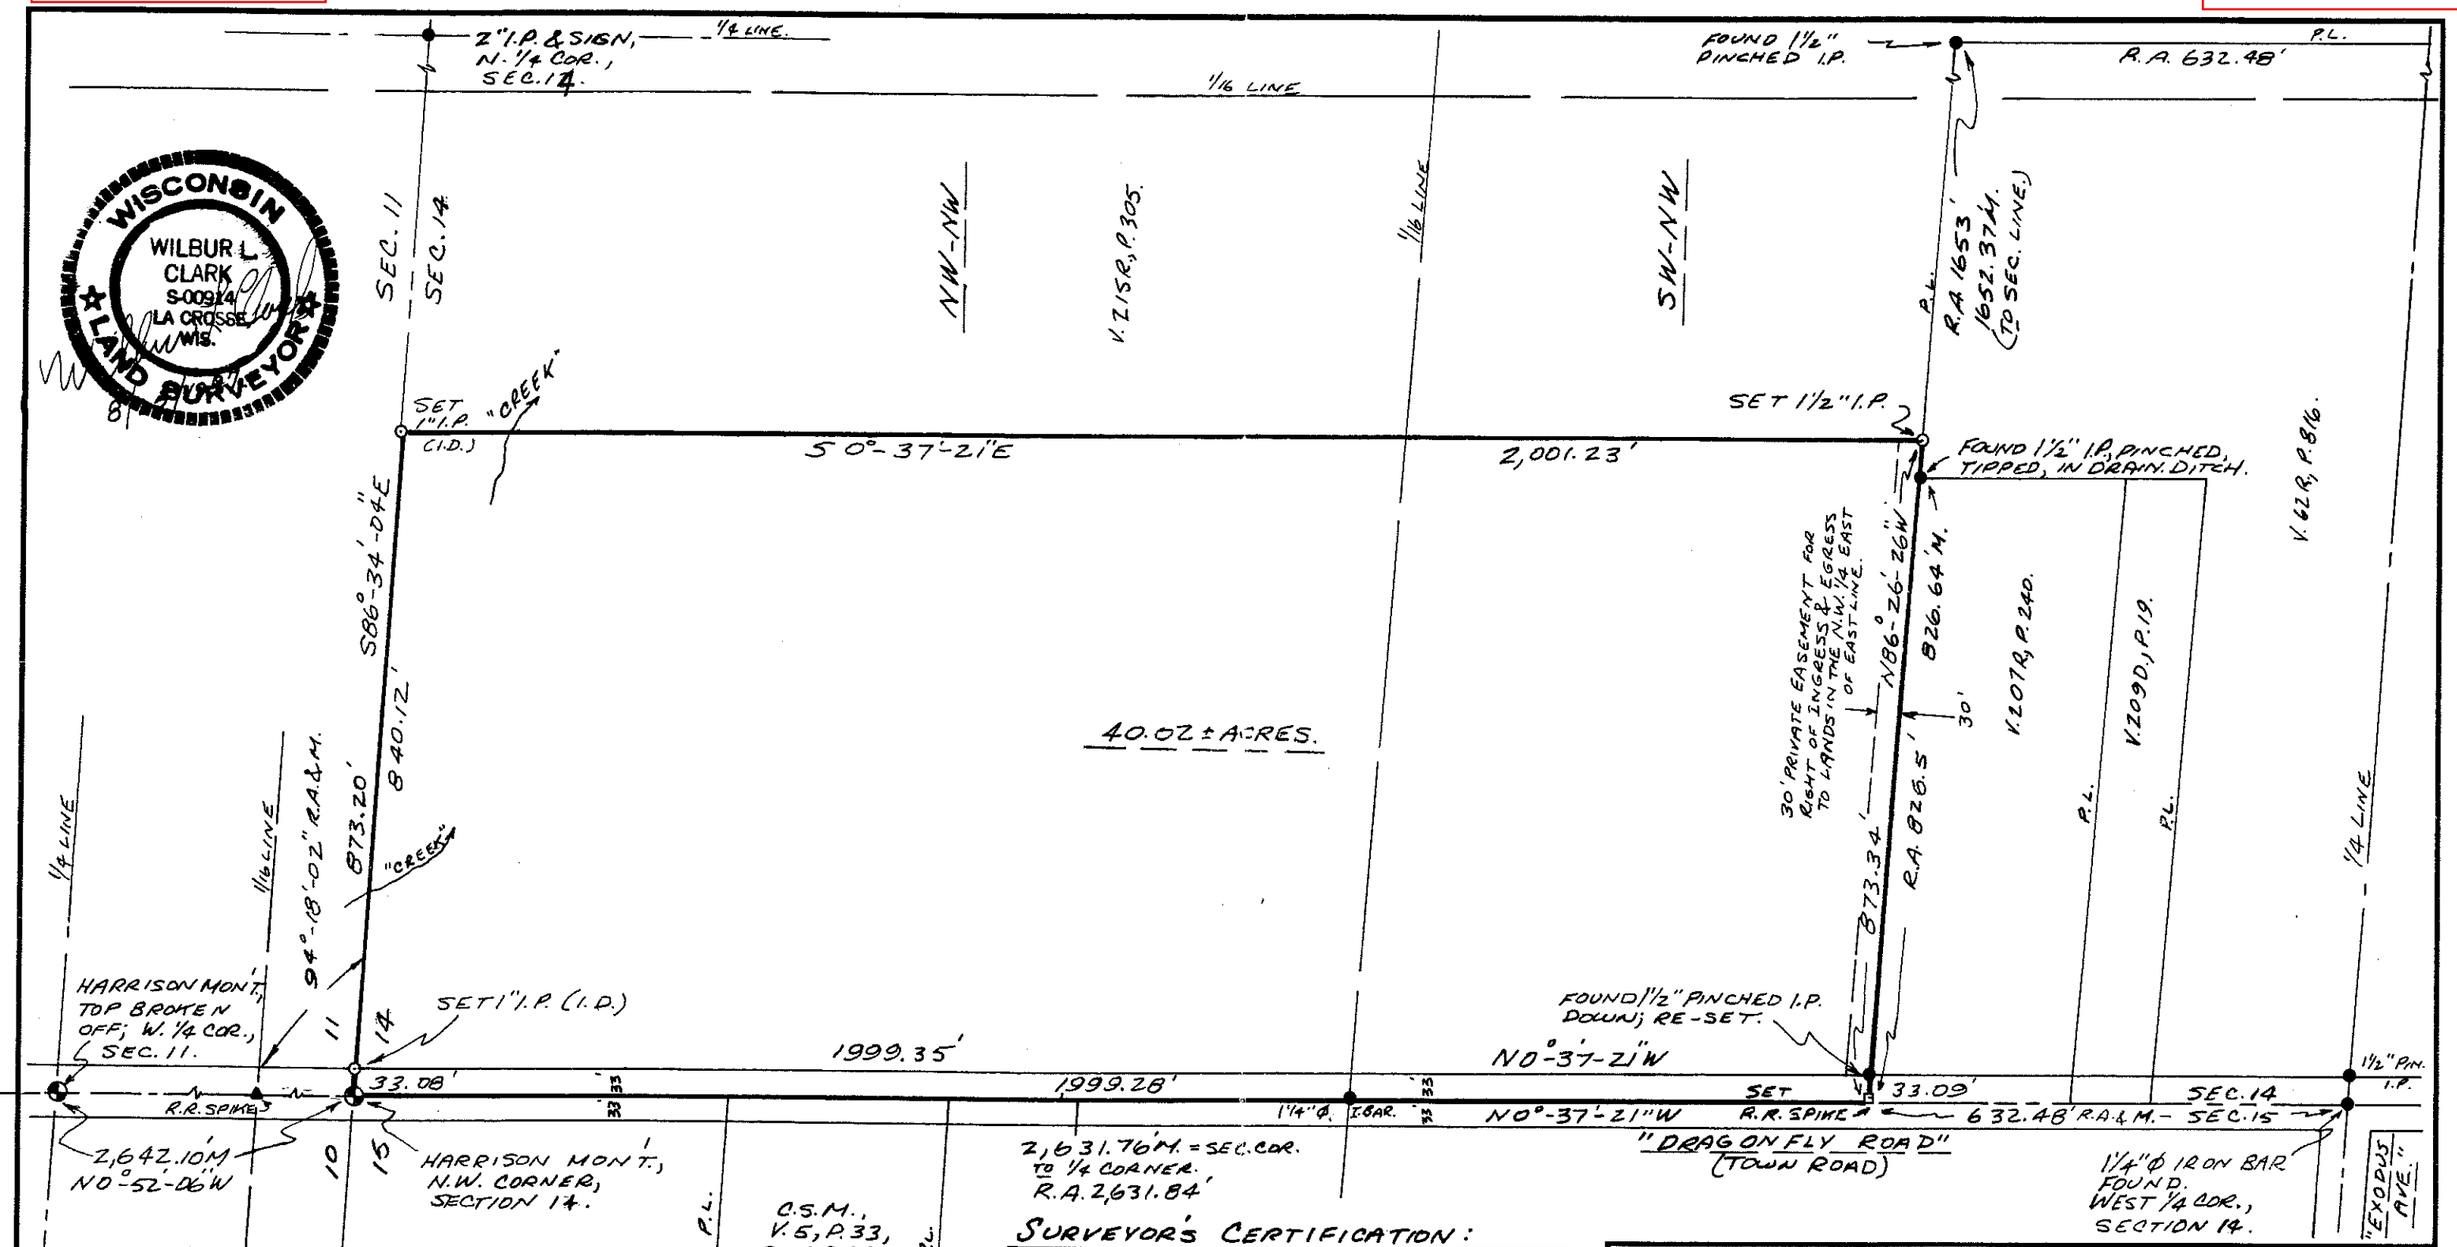

SURVEYOR'S CERTIFICATION:

I CERTIFY THAT THIS SURVEY IS CORRECT TO THE BEST OF MY KNOWLEDGE AND BELIEF; AND THAT I HAVE COMPLIED WITH LOCAL & STATE LAWS, INCLUDING THE WIS. ADMINISTRATIVE CODE, CHAPTER A-E. 7, "MIN. STANDARDS FOR PROPERTY SURVEYS".

Wilbur L. Clark

WILBUR L. CLARK
R.L.S. 914 8-25-97.

SURVEY FOR: ALFRED L. WALTEMATH
R.R. 2, BOX 45,
WARRENS, WISCONSIN. 54666.

SCALE: 1" = 200'	APPROVED BY:	DRAWN BY W.L.C.
DATE: 8-25-'97.		REVISED 11-7-'97.

A PARCEL OF LAND LOCATED IN THE N.W. 1/4 - N.W. 1/4 AND THE S.W. 1/4 - N.W. 1/4, SECTION 14, T18N, R1E, TOWN OF BYRON, MONROE COUNTY, WISCONSIN. (PART OF V. 215R, P. 305.)

⊙ IRON PIPE SET, SIZE AS SHOWN.
● IRON MONUMENTS FOUND.
DATES OF SURVEY: 8-16 & 22-1997.

DRAWING NUMBER

11 X 17 PRINTED ON NO. 1000H CLEARPRINT