CSR 1659

MAP OF SURVEY

he South Half (S½) of the North Half (N½) of the Northwest Quarter (NW¼) of ec. 16, T.18 N.–R.1 E., Township of Byron, Monroe County, Wisconsin.

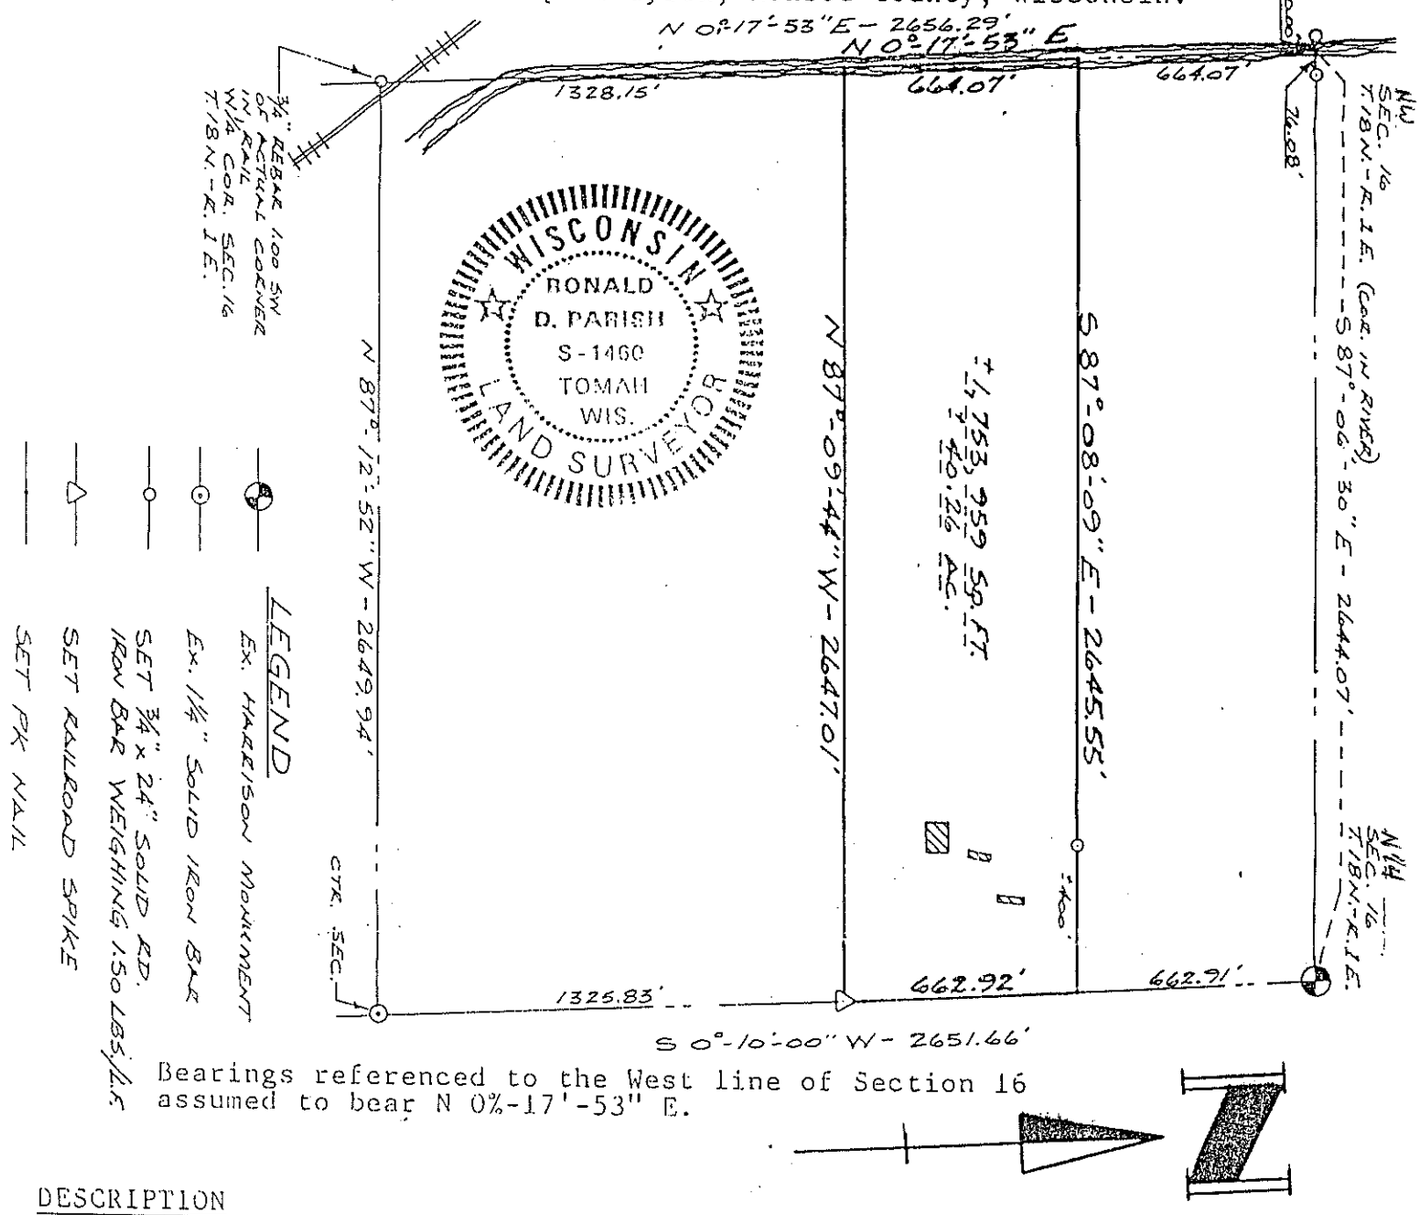

Bearings referenced to the West line of Section 16 assumed to bear N 0%-17'-53" E.

DESCRIPTION

The South Half (S½) of the North Half (N½) of the Northwest Quarter (NW¼) of Section 16, T.18 N.–R1 E., Township of Byron, Monroe County, Wisconsin described as follows: Commencing at the North Quarter corner of Section 16; thence S 0°-10'-00" W a along the Quarter line a distance of 662.91 feet to the point of beginning; thence continuing S 0°-10'-00" W along the Quarter line a distance of 662.92 feet; thence N 87°-09'-44" W a distance of 2647.01 feet; thence N 0°-17'-53" E along the Section line a distance of 664.07 feet; thence S 87°-08'-09" E a distance of 2645.55 feet to the point of beginning. Said parcel contains 40.26 acres (1,753,959 square feet) more or less and is subject to any easements of record.

CERTIFICATION

I, Ronald D. Parish, Registered Land Surveyor, hereby certify: That I have surveyed and mapped the above described parcel under the direction and by the order of Ronald and Mary Handy; That said survey and map is a correct representation of the exterior boundaries of the lands surveyed; And that I have complied with the provisions of Chapter 236 of the Wisconsin Statutes and Chapter A-E-5 of teh Wisconsin Administrative Code to the best of my knowledge and belief.

CSR 1659