CSR 1667

CSR 1667

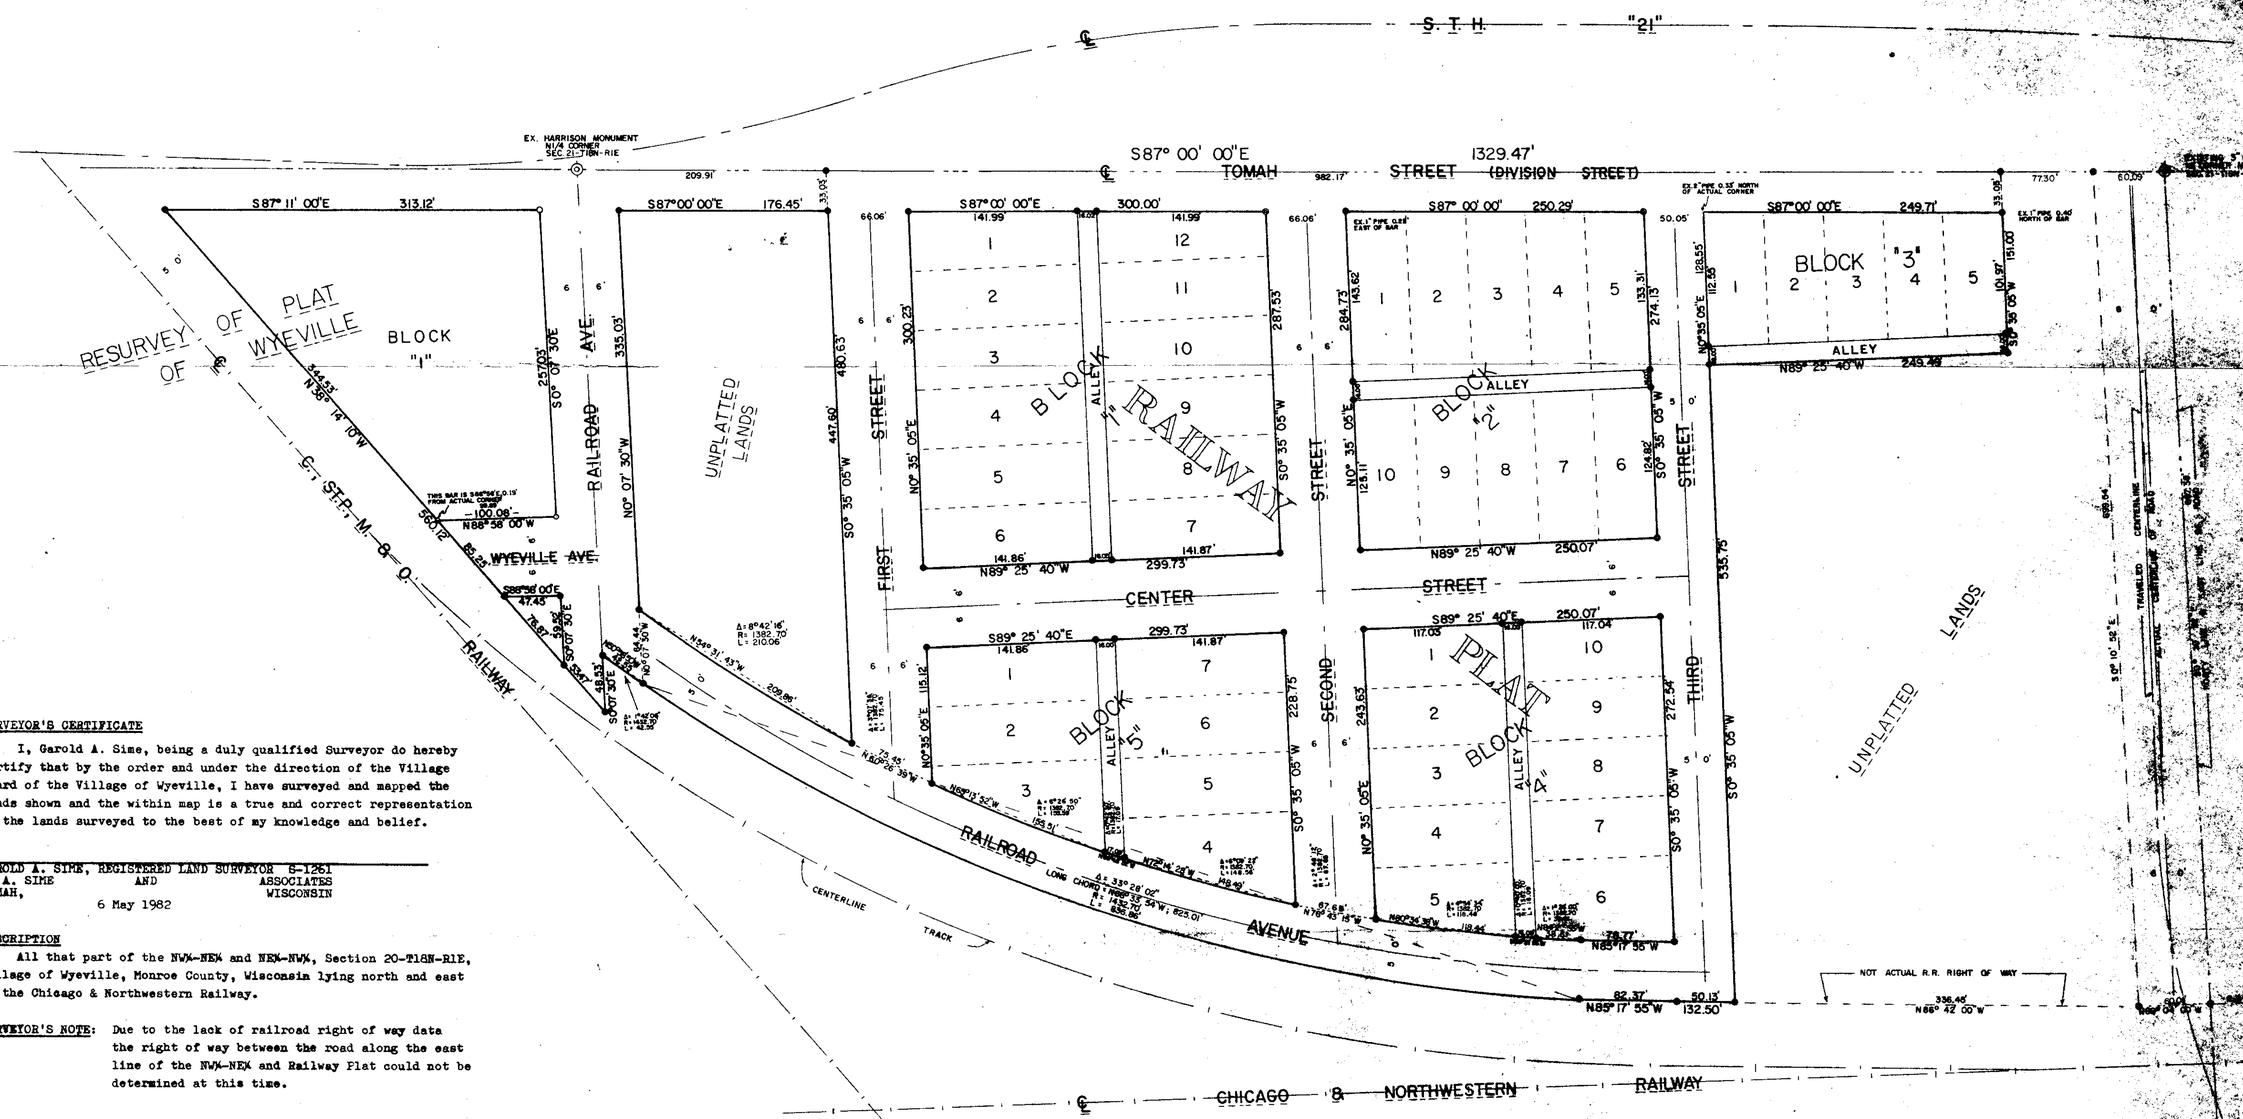

SURVEYOR'S CERTIFICATE

I, Garold A. Sime, being a duly qualified Surveyor do hereby certify that by the order and under the direction of the Village Board of the Village of Wyeville, I have surveyed and mapped the lands shown and the within map is a true and correct representation of the lands surveyed to the best of my knowledge and belief.

GAROLD A. SIME, REGISTERED LAND SURVEYOR S-1261
H. A. SIME AND ASSOCIATES
TOMAH, WISCONSIN

6 May 1982

DESCRIPTION

All that part of the NW¼-NE¼ and NE¼-NW¼, Section 20-T18N-R1E, Village of Wyeville, Monroe County, Wisconsin lying north and east of the Chicago & Northwestern Railway.

SURVEYOR'S NOTE: Due to the lack of railroad right of way data the right of way between the road along the east line of the NW¼-NE¼ and Railway Plat could not be determined at this time.

WISCONSIN GAROLD A. SIME S-1261 TOMAH, WIS. LAND SURVEYOR

Bearings are referenced to the north line of the NW¼-NE¼, Sec.20 Assumed to bear S87°00'00"E

SCALE : 1" = 60'

- ●-EXISTING 1¼" HOLLOW IRON BAR
- ●-EXISTING 1" IRON PIPE
- O-EXISTING 3/4" IRON BAR
- ●-SET 1/18 x 24" IRON BAR WEIGHING 1.26 LBS./LIN.FT.

COPY

PLAT OF SURVEY

LOCATED IN THE NW1/4-NE1/4 AND THE NE1/4-NW1/4, SECTION 21-T18N-R1E, VILLAGE OF WYEVILLE, MONROE COUNTY, WISCONSIN.

CSR 1667

CSR 1667