CSR 1668

CSR 1668

0' 50' 100' 150' 200' 250' 300'

SCALE: 1" = 60'

⊙ = Existing cast iron Harrison marker

● = Existing 1" iron axel

○ = Existing 1 3/16" iron bar

● = Existing 2" iron pipe

○ = Set 3/4" x 24" iron bar, weighing 1.50 lbs./lin. ft.

The bearings shown on this map are referenced to the East line of the SE¼ fo the SE¼ of Section 17, which is ASSUMED to bear N0°37'24"E

SURVEYOR'S NOTE: Several encroachment problems exist on the lands shown on this map. Streets encroach onto private lands and in one case a house encroaches onto a street. Consult your attorney relative to these problems.

SURVEYOR'S CERTIFICATE:

I, Bryan H. Meyer, being a duly qualified Surveyor, do hereby certify that I have surveyed and mapped the Block lines of the Original Plat of the Village of Wyeville and the J. P. Rice Subdivision of Block One of the Original Plat of the Wyeville, Wis.(lying North of S. T. H. '21')and that I have done so by the order and under the direction of the Village Board of the Village of Wyeville. I also certify that the within map is a true and correct representation of the lands surveyed, to the best of my knowledge and belief.

August 28, 1984

WISCONSIN BRYAN H. MEYER S-1722 LAND SURVEYOR

Bryan H. Meyer, Registered Land Surveyor
H. A. Sime and Associates
P. O. Box 705, Tomah, Wisconsin
Phone:(608)-372-5392

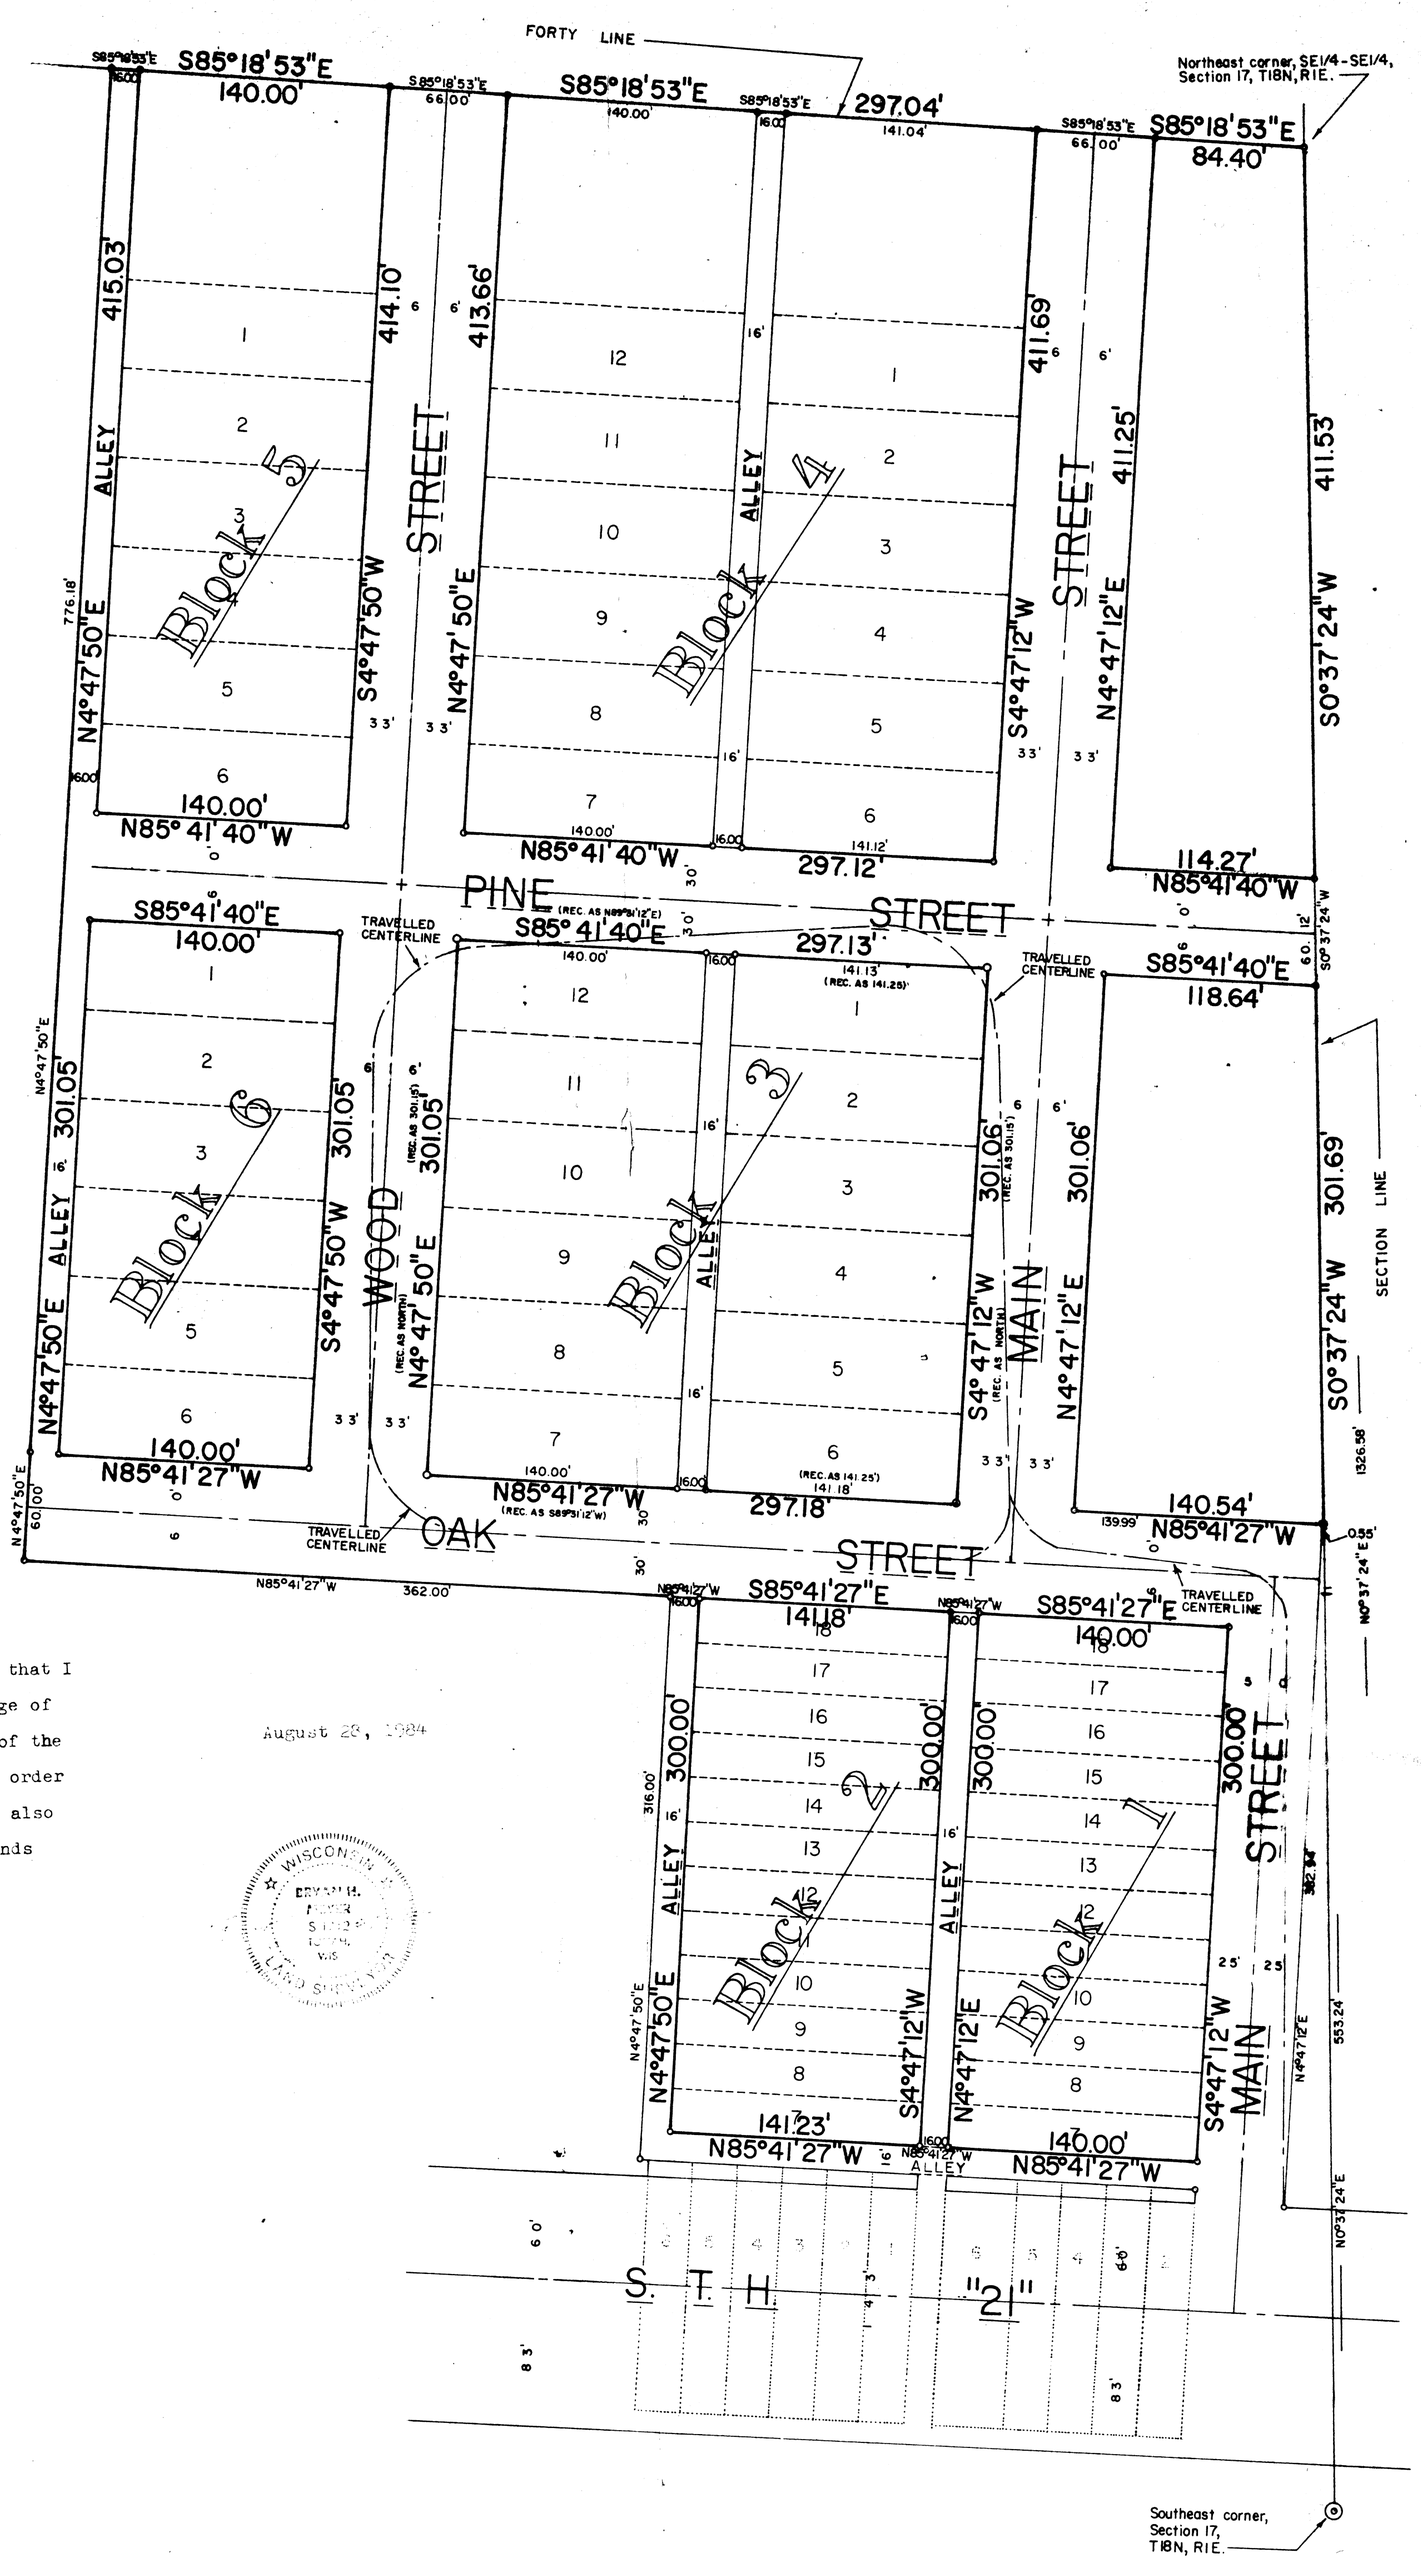

PLAT OF SURVEY

LOCATED IN THE ORIGINAL PLAT OF THE VILLAGE OF WYEVILLE AND IN THE J. P. RICE SUBDIVISION OF BLOCK ONE OF THE ORIGINAL PLAT OF WYEVILLE WIS., ALL IN MONROE COUNTY, WISCONSIN.

CSR 1668

CSR 1668

3226