CSR 1679

DESCRIPTION: Centerline Proposed Relocation C.T.H. "PP"

A parcel of land located in the SW¼-SW¼ of Section 26, in the SE¼-SE¼ of Section 27, and in the NE¼-NE¼ of Section 34, T18N-R1E, Town of Byron, Monroe County, Wisconsin, land to be the relocation of a part of C.T.H. "PP" which centerline is described as follows; Commencing at the S¼ corner of said Section 27; thence S87°25'30"E along the South line of the SE¼ of said Section 27, 2143.08 feet to the point of beginning; thence Northeasterly along a curve concave to the Northwest, having a radius of 477.46 feet, (Long Chord which bears N46°34'17"E, 686.93 feet) a distance of 766.72 feet to end of relocation project. Said Highway to be 66 feet in width.

Said parcel containing 1.16 acre of land, more or less.

DESCRIPTION: Centerline Proposed Extension of Byron Court

A parcel of land located in the SW¼-SW¼ of Section 26, in the SE¼-SE¼ of Section 27, in the NE¼-NE¼ of Section 34, and in the NW¼-NW¼ of Section 35, T18N-R1E, Town of Byron, Monroe County, Wisconsin, land to be the extension of Byron Court which centerline is described as follows: Commencing at the NE corner of said Section 34; thence S0°00'31"E along the East line of said NE¼-NE¼ of Section 34, 42.50 feet to the point of beginning; thence N0°00'31"W, 42.50 feet; thence N43°25'43"W, 176.92 feet to the Southeasterly right of way line of Proposed Relocation of C.T.H. "PP".

Said Road to be 66 feet in width and containing 0.33 acre of land, more or less.

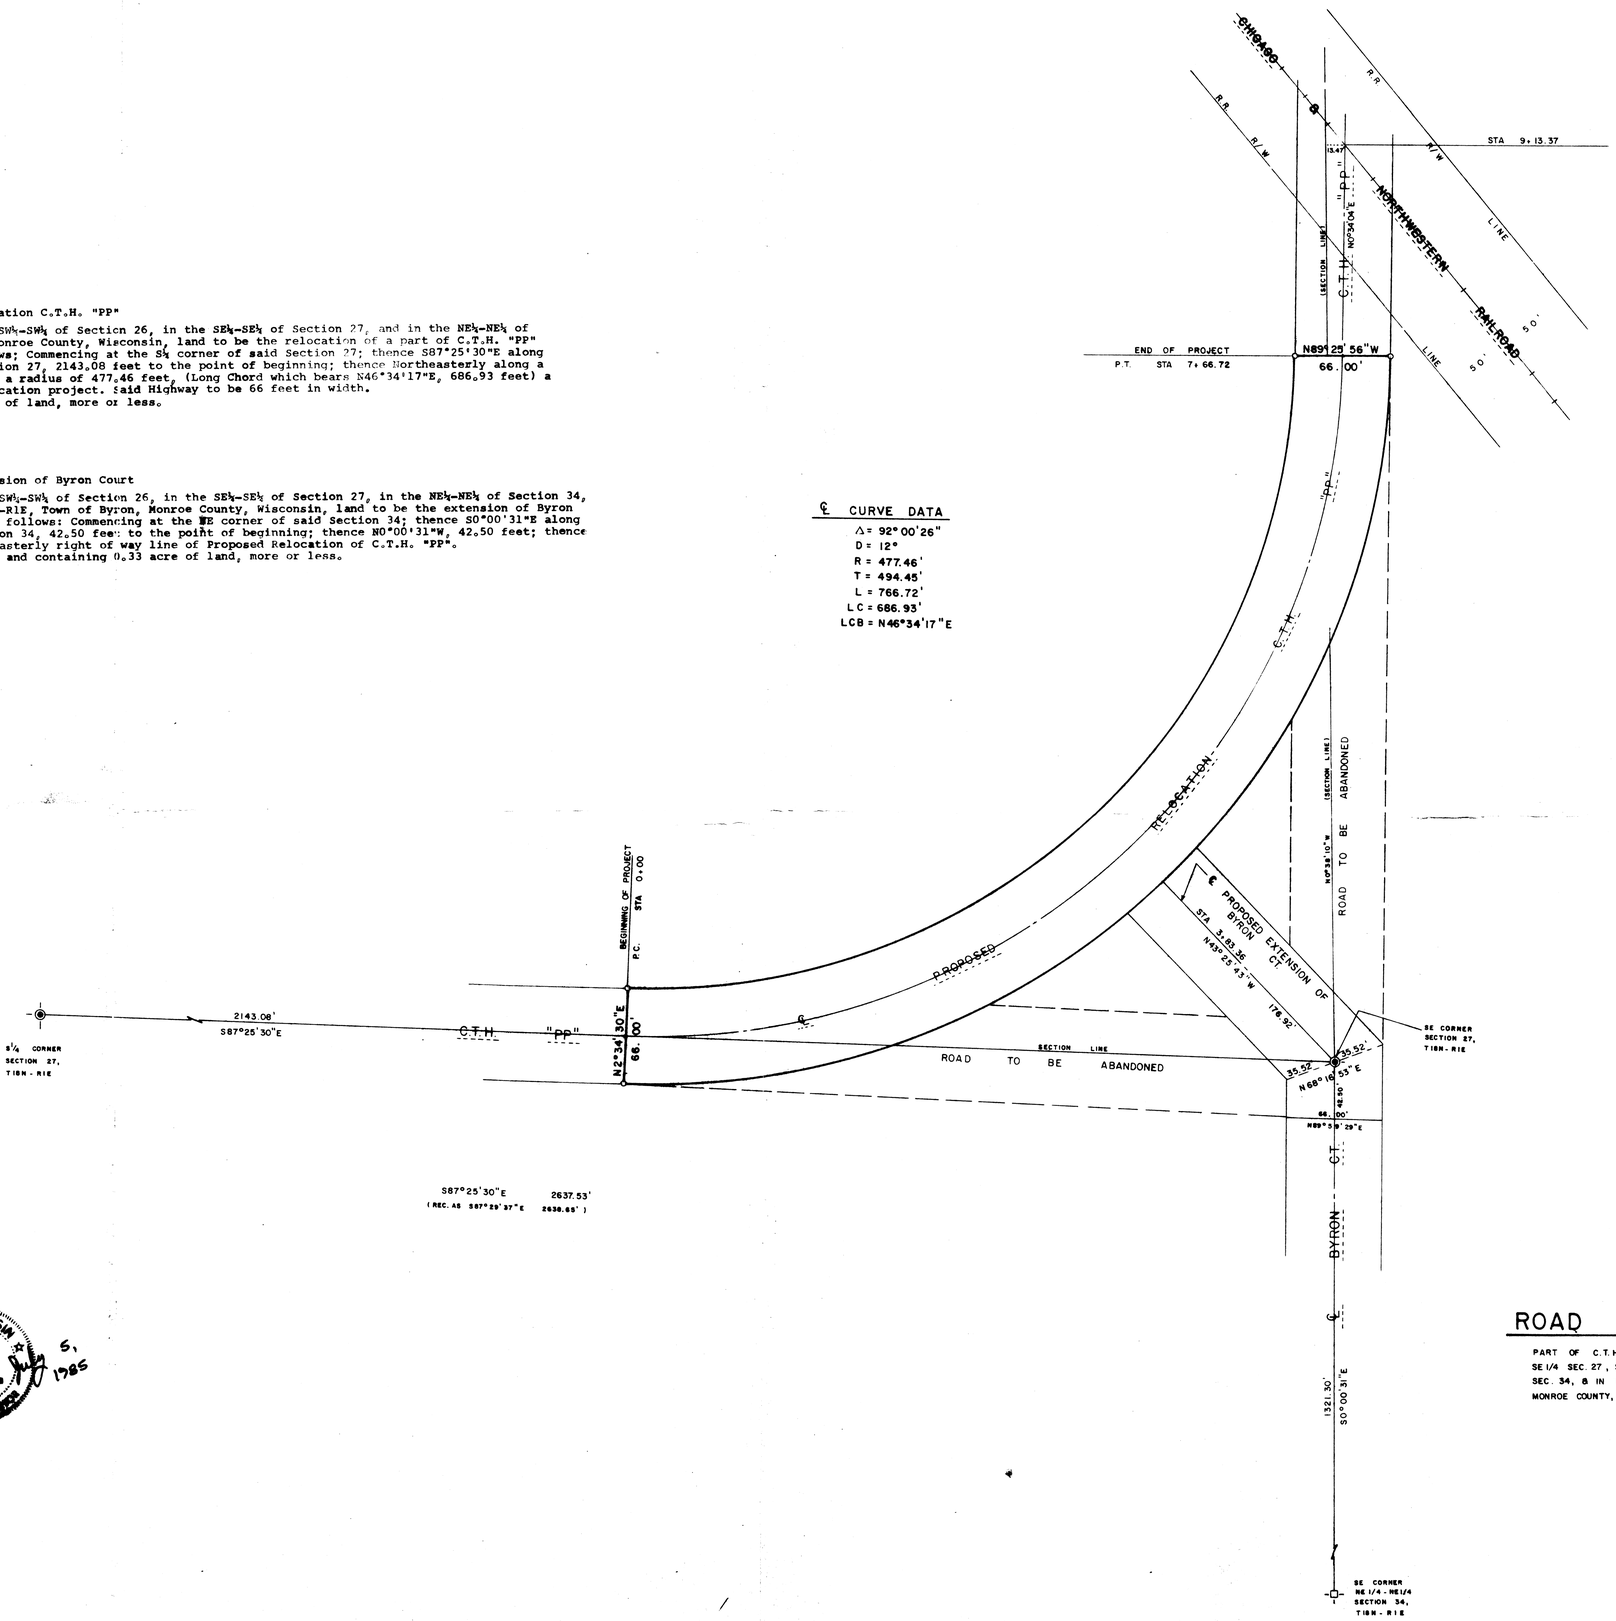

℄ CURVE DATA

Δ = 92°00'26"
D = 12°
R = 477.46'
T = 494.45'
L = 766.72'
LC = 686.93'
LCB = N46°34'17"E

SCALE : 1" = 50'

BEARINGS REFERENCED TO THE EAST LINE OF THE NE1/4-NE1/4 OF SEC. 34, T18N-R1E, AS RECORDED IN THE MONROE COUNTY SURVEY RECORDS IN NOV. 1977, ASSUMED TO BEAR S0°00'31"E.

ROAD RELOCATION SURVEY

PART OF C.T.H. "PP" & BYRON COURT, BEING IN THE SE1/4 SE1/4 SEC. 27, SW1/4-SW1/4 SEC. 26, & IN THE NE1/4-NE1/4 SEC. 34, & IN THE NW1/4-NW1/4 SEC. 35, T18N-R1E, TOWN OF BYRON, MONROE COUNTY, WISCONSIN.

FILE 609-M

CSR 1679

CSR 1679