CSR 1709

CSR 1709

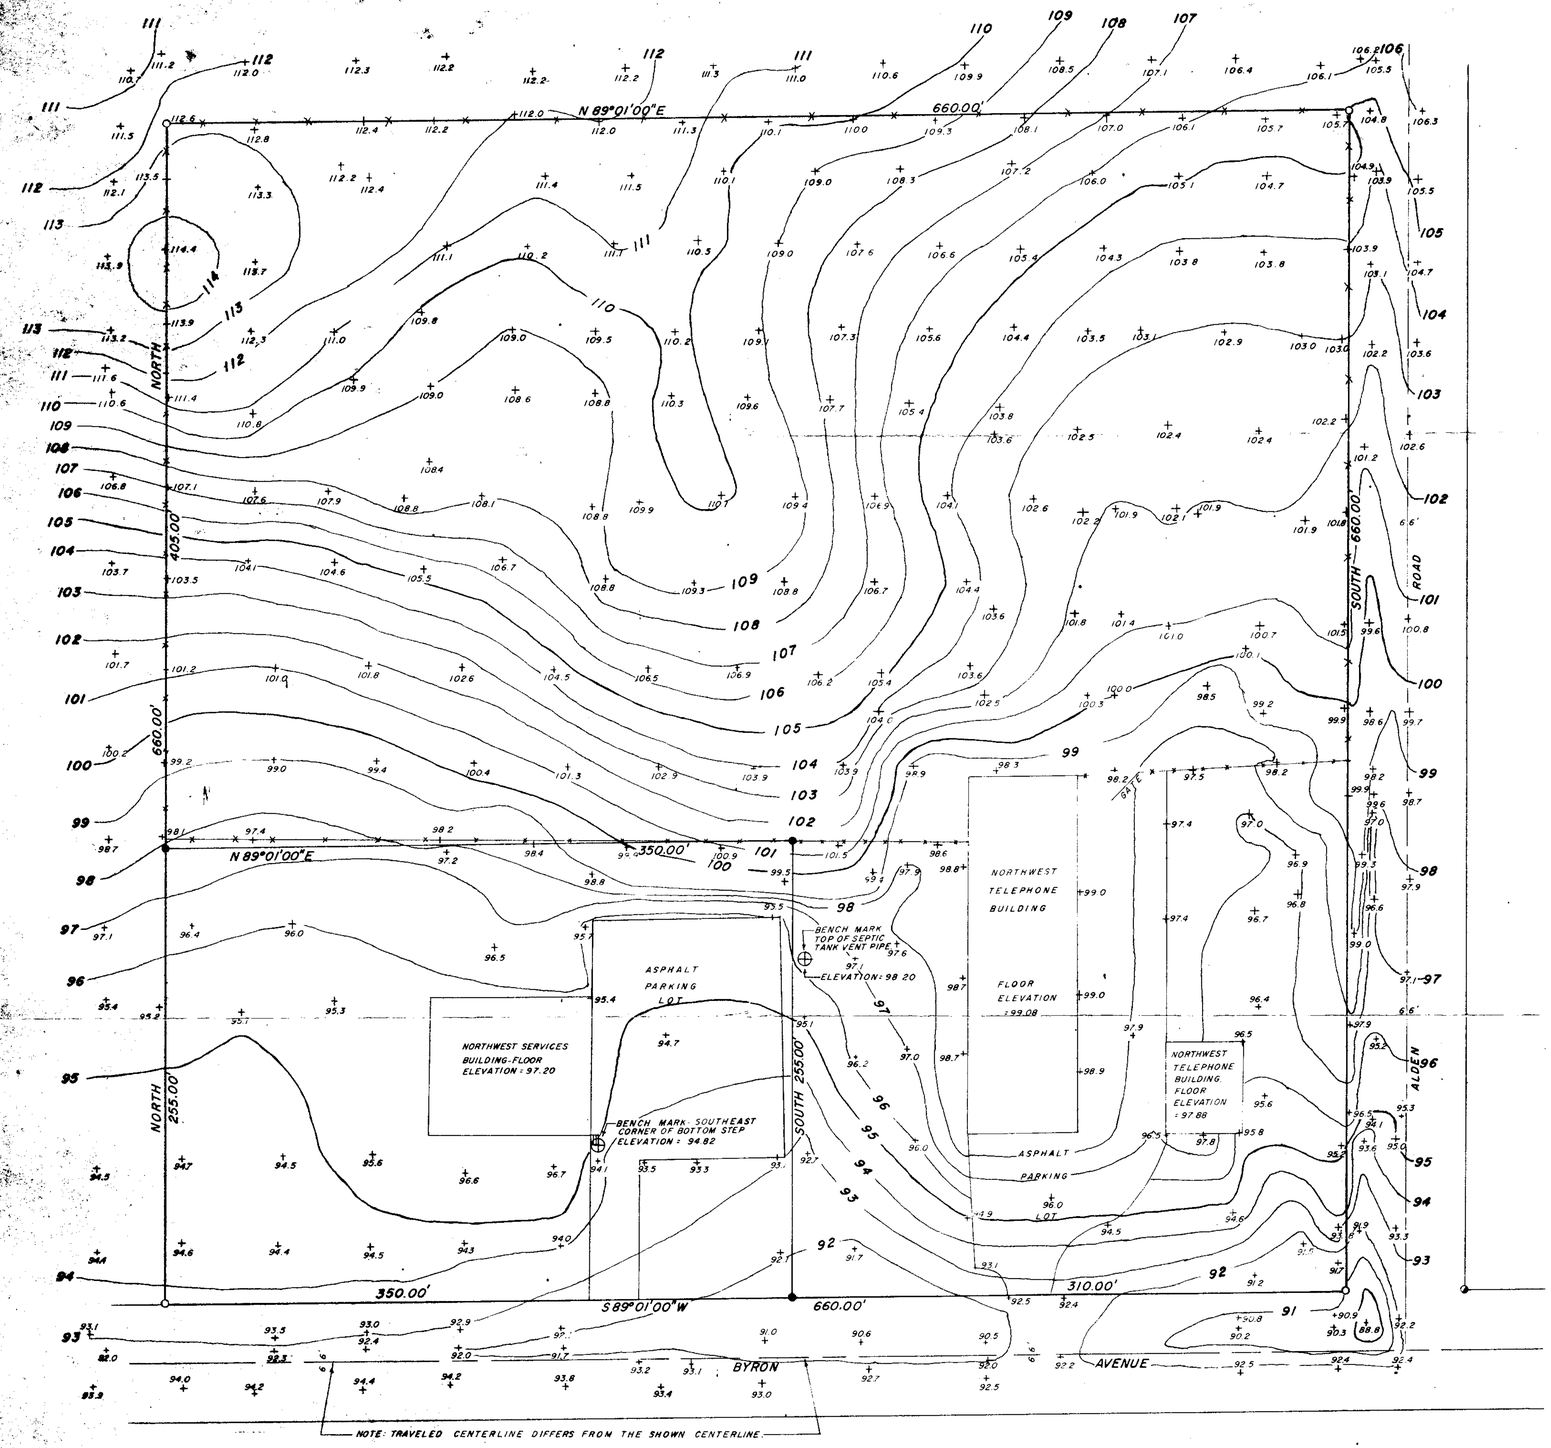

DESCRIPTION

A parcel of land located in the S.E. ¼ of the S.E. ¼ of Section 29, Town 18 North, Range 1 West, Town of LaGrange, Monroe County, Wisconsin, described as follows: Commencing at the S.E. corner of said Section 29; thence North 33 feet; thence S 89° 01' 00" W, 444.00 feet to the point of beginning; thence continuing S 89° 01' 00" W parallel to the South line of said forty, 660.00 feet; thence North, 660.00 feet; thence N 89° 01' 00" E, 660.00 feet; thence South, 660.00 feet to the point of beginning.

SURVEYORS CERTIFICATE

I, Harley A. Sime, being a duly qualified Surveyor do hereby certify that by the order and under the direction of NORTH-WEST TELEPHONE COMPANY and NORTH-WEST SERVICES CORPERATION, I have surveyed and mapped the property shown and the within map is a true and correct representation of the principle topographic features shown hereon to the best of my knowledge and belief.

Harley A. Sime, Registered Land Surveyor S-355
H. A. Sime and Associates
Tomah, Wisconsin
December 24, 1980

N
W E
S
ASSUMED NORTH

LEGEND

○ = EXISTING 3/4" ROUND IRON BAR

● = SET 3/4" x 24" HEXAGON IRON BAR WEIGHING 1.66 POUNDS PER LINEAL FOOT.

◑ = RESET 3/4" x 24" HEXAGON IRON BAR WEIGHING 1.66 POUNDS PER LINEAL FOOT.

—×—×— = FENCE

⊕ = BENCH MARK

WISCONSIN HARLEY A. S-355 TOMAH, WIS. LAND SURVEYOR

SCALE 1" = 40'

ELEVATIONS ARE REFERENCED TO AN ASSUMED DATUM.

ONE FOOT CONTOUR INTERVAL.

THIS INSTRUMENT DRAFTED BY BRYAN H. MEYER

TOPOGRAPHIC MAP (PARTIAL)

LOCATED IN THE SE 1/4 OF THE SE 1/4, SECTION 29, T18N, R1W, TOWN OF LA GRANGE, MONROE COUNTY, WISCONSIN.

CSR 1709

CSR 1709

2952