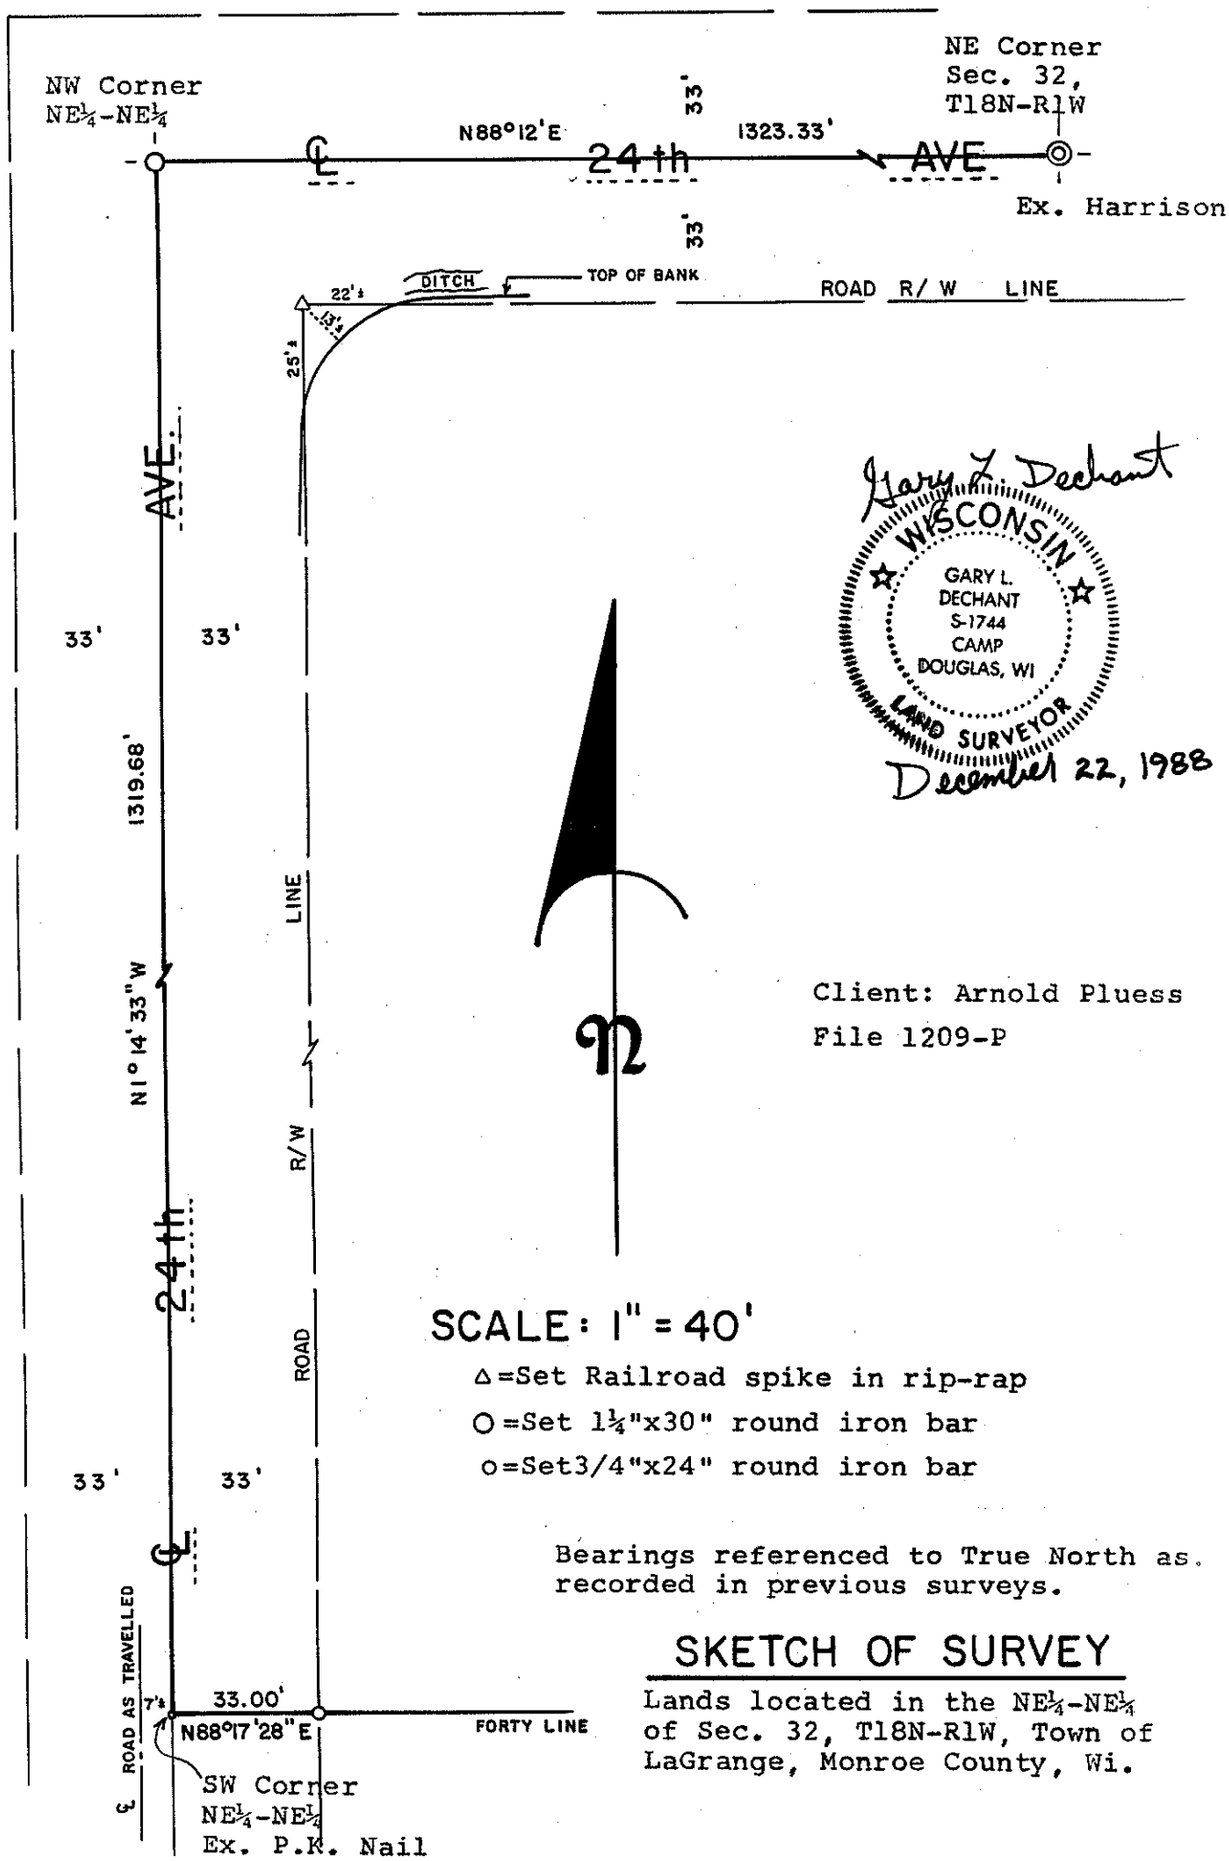
NW Corner
NE¼-NE¼
N88°12'E
1323.33'
33'
33'
NE Corner
Sec. 32,
T18N-R1W
Ex. Harrison
24th AVE
DITCH
TOP OF BANK
ROAD R/W LINE
22'±
13'±
25'±
AVE
33'
33'
1319.68'
N1°14'33"W
LINE
R/W
ROAD
24th
33'
33'
℄
℄ ROAD AS TRAVELLED
7'±
33.00'
N88°17'28"E
FORTY LINE
SW Corner
NE¼-NE¼
Ex. P.K. Nail
Gary L. Dechant
WISCONSIN
GARY L.
DECHANT
S-1744
CAMP
DOUGLAS, WI
LAND SURVEYOR
December 22, 1988
Client: Arnold Pluess
File 1209-P
SCALE: 1" = 40'
△=Set Railroad spike in rip-rap
O=Set 1¼"x30" round iron bar
o=Set3/4"x24" round iron bar
Bearings referenced to True North as recorded in previous surveys.
SKETCH OF SURVEY
Lands located in the NE¼-NE¼ of Sec. 32, T18N-R1W, Town of LaGrange, Monroe County, Wi.

CSR 1713