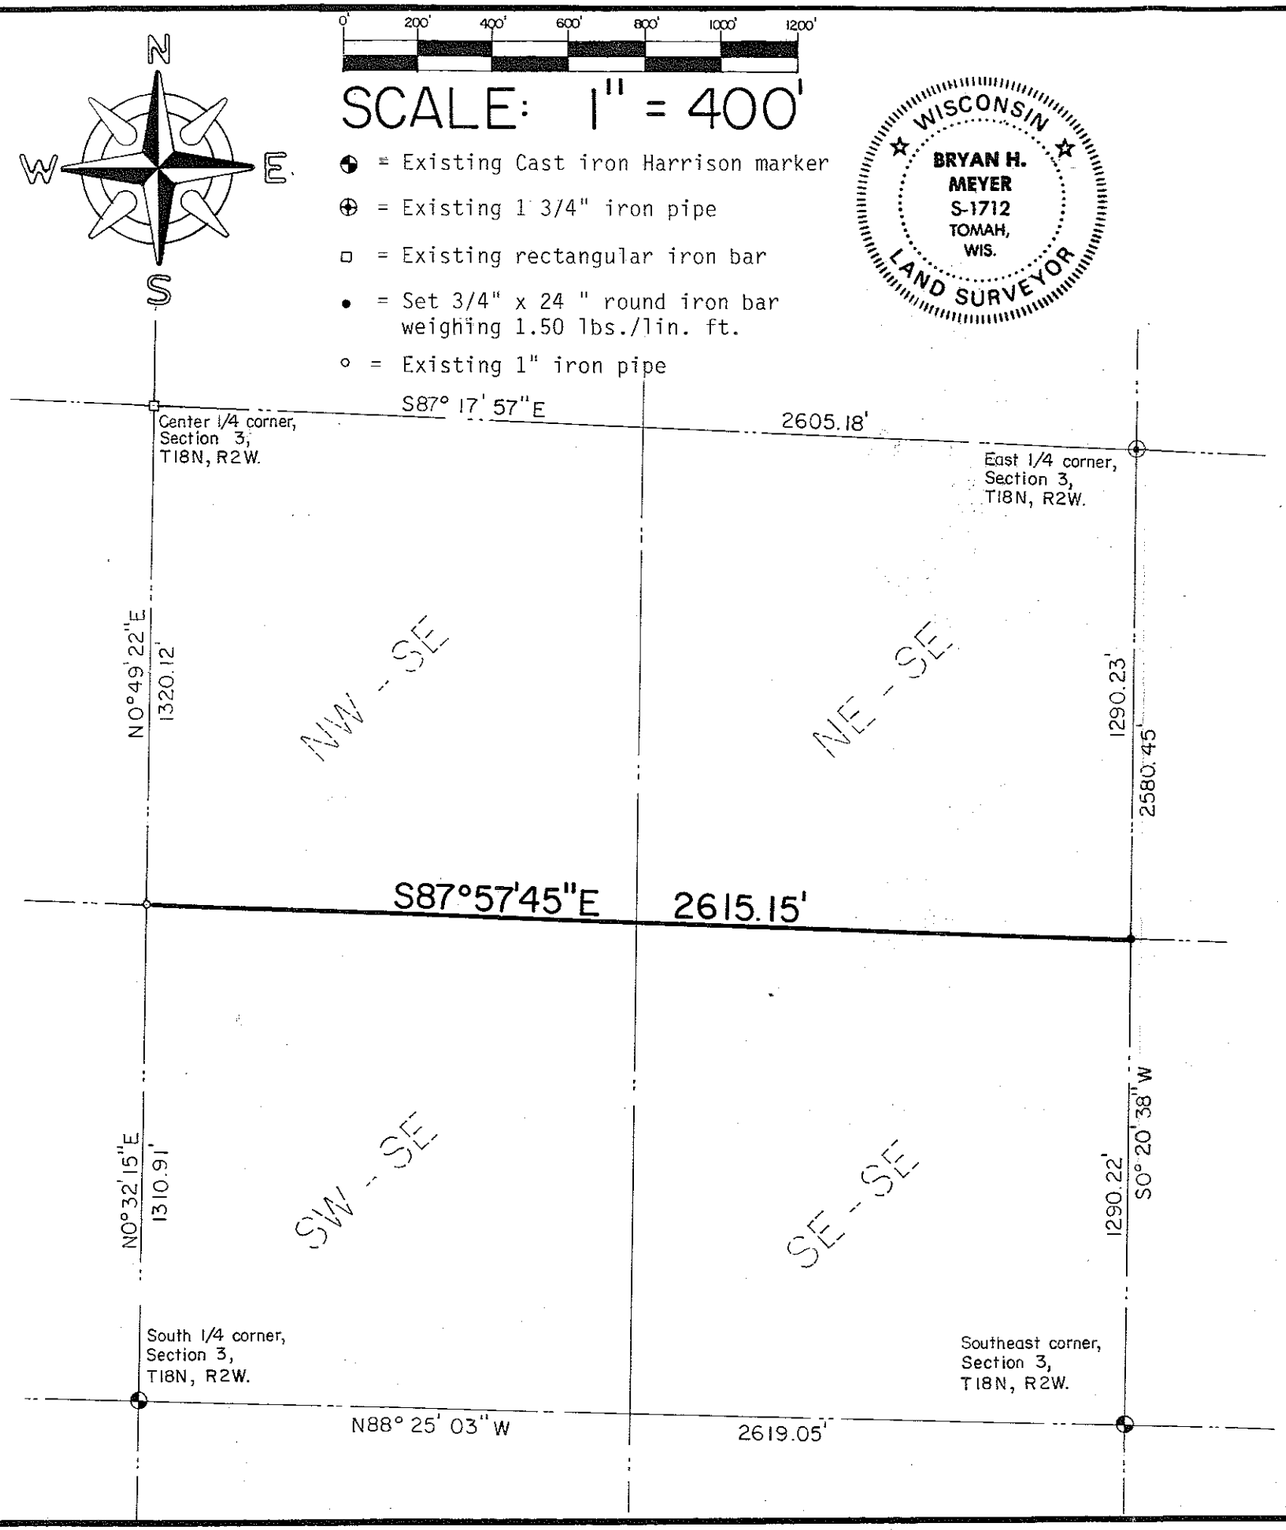

The bearings shown on this map are referenced to the the East line of the SE¼ of Section 3 ; said line is ASSUMED to bear S0°20'38"W.

Dated this 24th day of October, 1995, at Tomah, Wisconsin.

SURVEYOR'S CERTIFICATE: I, Bryan H. Meyer, being a duly qualified surveyor, do hereby cerify that by the order and under the direction of Jim Dettinger, I have surveyed and mapped the South line of the NW¼-SE¼ and the South line of the NE¼-SE¼, Section 3, T18N, R2W, Town of Greenfield, Monroe County, Wisconsin and that the wihin map is a true and correct representation of the lines surveyed, to the best of my knowledge and belief.

Bryan H. Meyer, Registered Land Surveyor
H. A. Sime and Associates
P. O. Box 705, Tomah, Wisconsin
Phone:(608)-372-5392

CSR 1718

PLAT OF SURVEY

of the South line of the NW¼-SE¼ and the South line of the NE¼-SE¼, Section 3, T18N, R2W, Town of Greenfield, Monroe County, Wisconsin.

Reference file number 4382