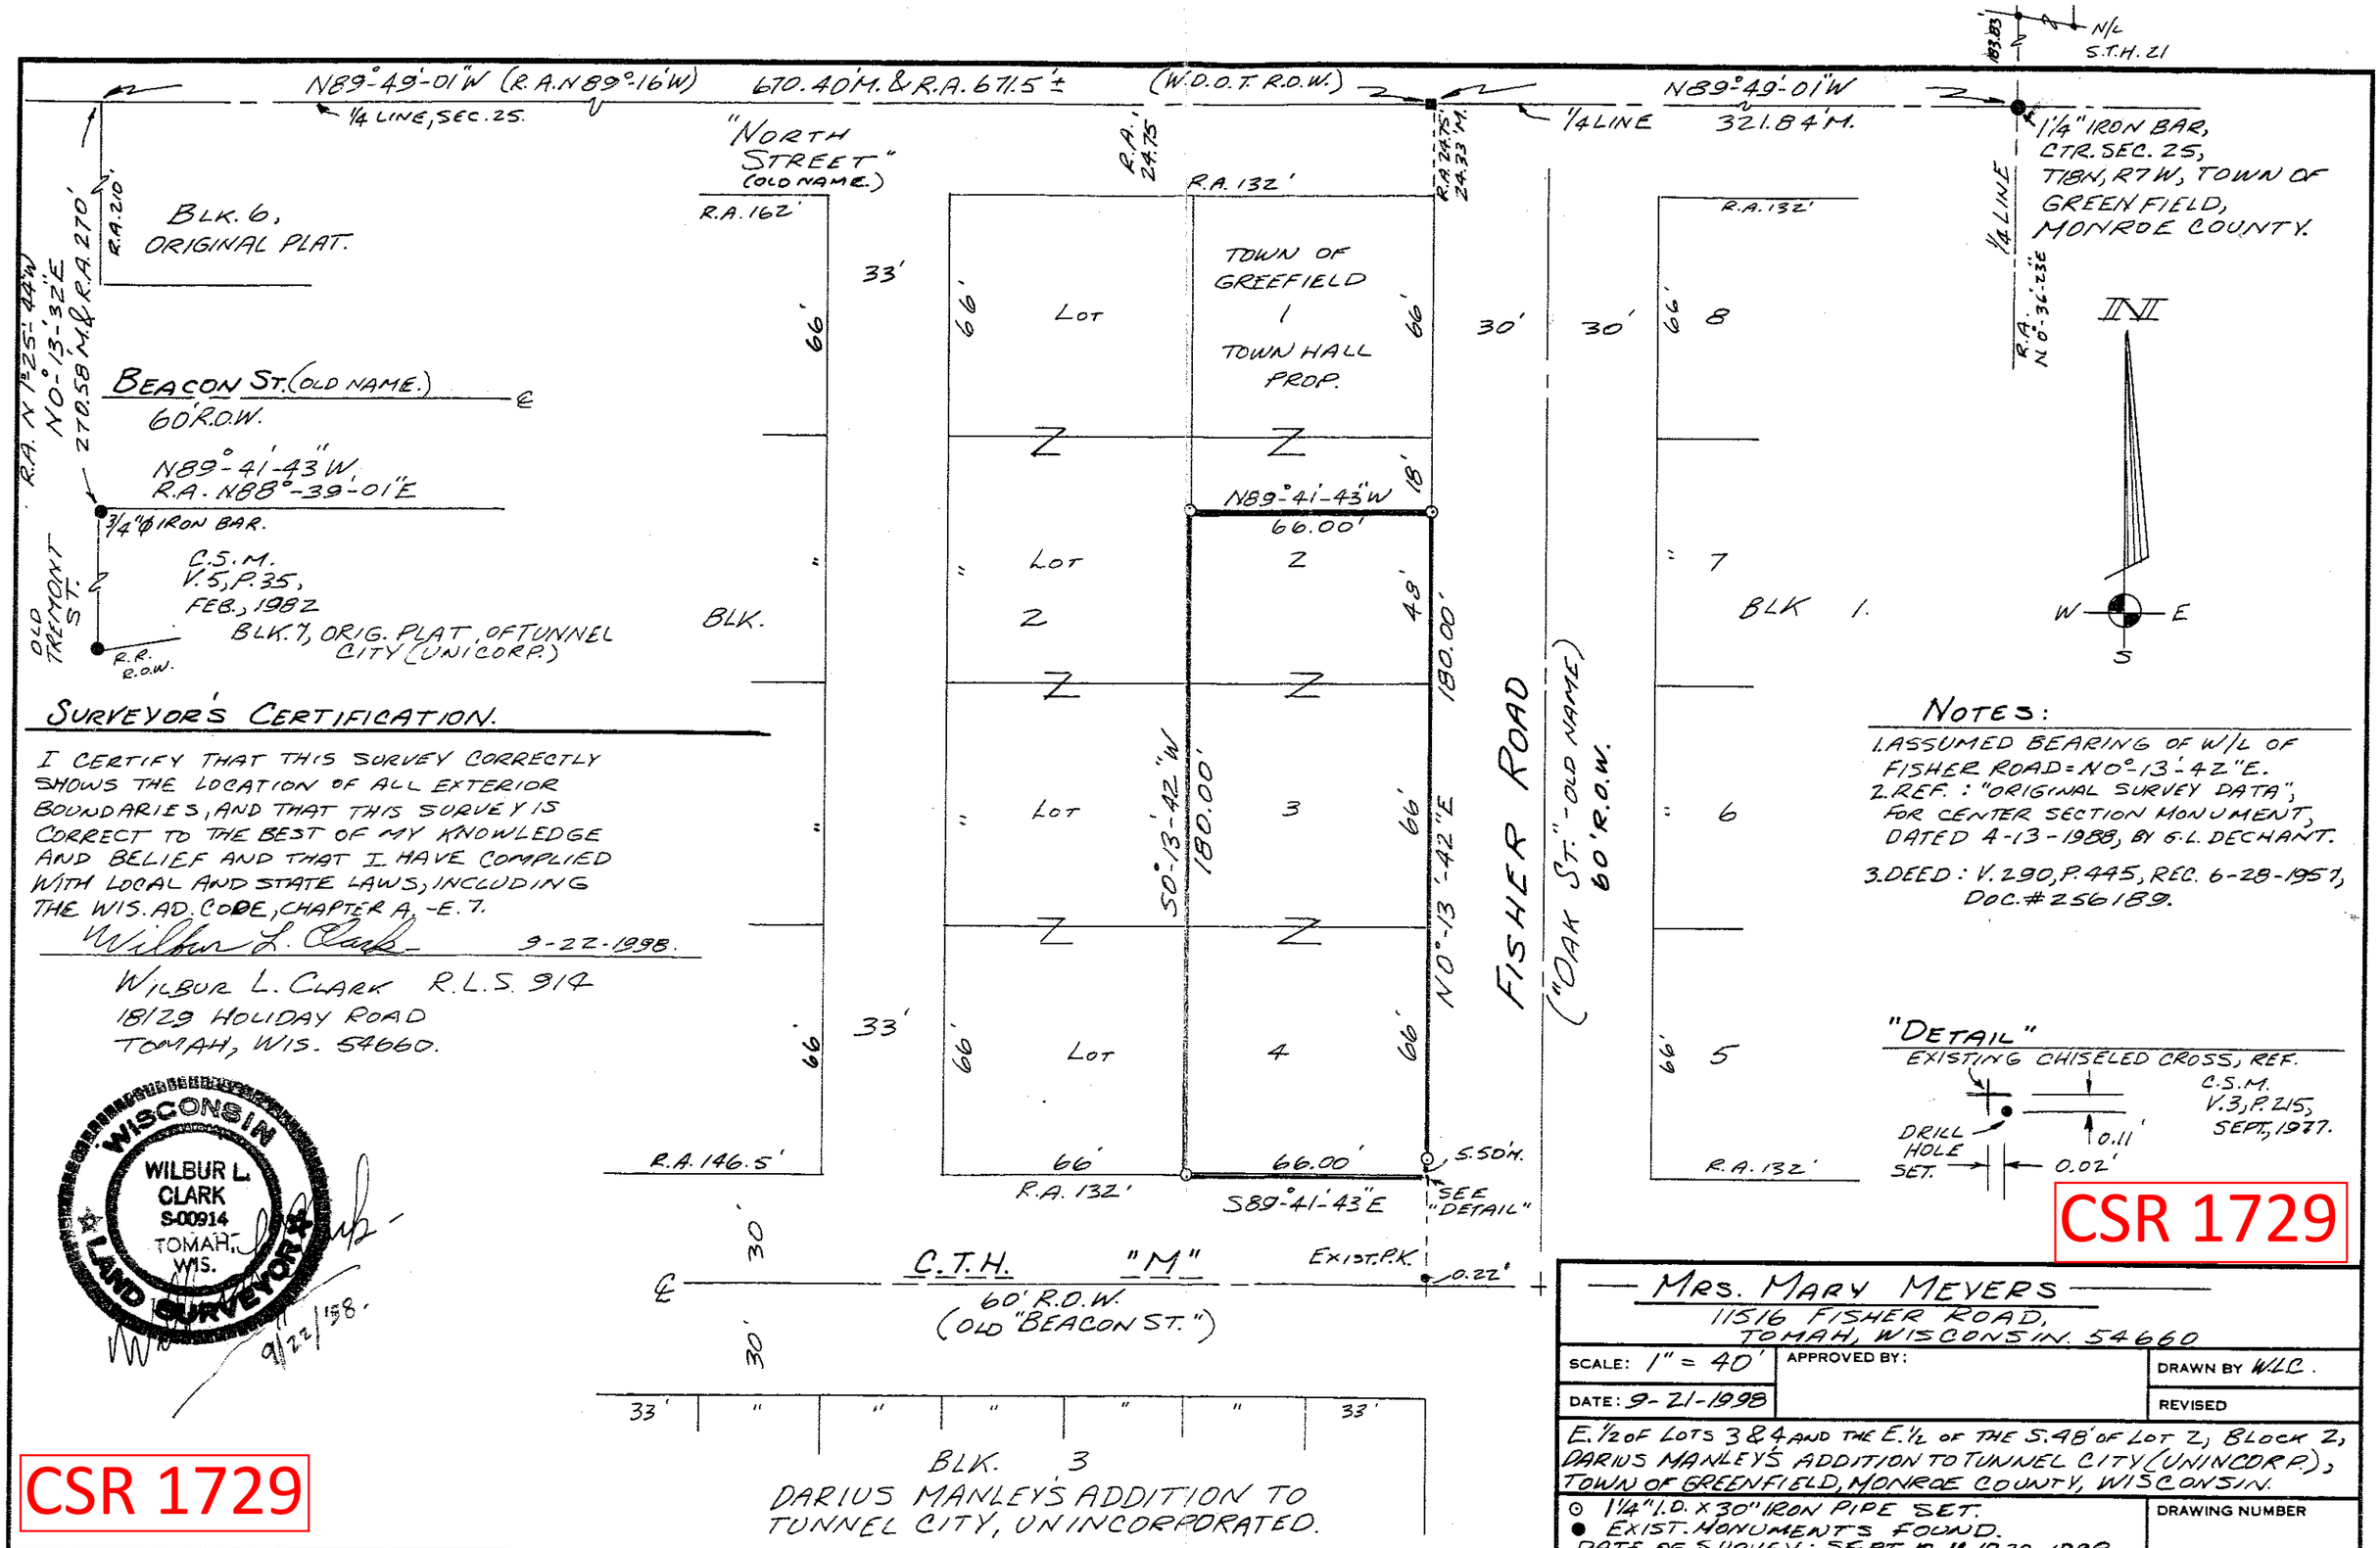

SURVEYOR'S CERTIFICATION.

I CERTIFY THAT THIS SURVEY CORRECTLY SHOWS THE LOCATION OF ALL EXTERIOR BOUNDARIES, AND THAT THIS SURVEY IS CORRECT TO THE BEST OF MY KNOWLEDGE AND BELIEF AND THAT I HAVE COMPLIED WITH LOCAL AND STATE LAWS, INCLUDING THE WIS. AD. CODE, CHAPTER A, -E.7.

Wilbur L. Clark 9-22-1998.

WILBUR L. CLARK R.L.S. 914
18129 HOLIDAY ROAD
TOMAH, WIS. 54660.

NOTES:

1. ASSUMED BEARING OF W/L OF FISHER ROAD = N0°-13'-42"E.
2. REF.: "ORIGINAL SURVEY DATA", FOR CENTER SECTION MONUMENT, DATED 4-13-1988, BY G.L. DECHANT.
3. DEED: V.290, P.445, REC. 6-28-1957, DOC. #256189.

MRS. MARY MEYERS
11516 FISHER ROAD,
TOMAH, WISCONSIN. 54660

SCALE: 1" = 40'	APPROVED BY:	DRAWN BY W.L.C.
DATE: 9-21-1998		REVISED

E. 1/2 OF LOTS 3 & 4 AND THE E. 1/2 OF THE S. 48' OF LOT 2, BLOCK 2, DARIUS MANLEY'S ADDITION TO TUNNEL CITY (UNINCORP.), TOWN OF GREENFIELD, MONROE COUNTY, WISCONSIN.

⊙ 1 1/4" I.D. X 30" IRON PIPE SET.
● EXIST. MONUMENTS FOUND.
DATE OF SURVEY: SEPT. 10, 11, 19, 20, 1998.

DRAWING NUMBER

11 X 17 PRINTED ON NO. 1000H CLEARPRINT