Chairman
Milan Pettis
Ellis Parlow
Flagman
Neil Lunenschloss

Run —

1982.

For
Mrs Wm
Lunenschloss.

Part of SW¼ Sec 29 T18 R3 W.

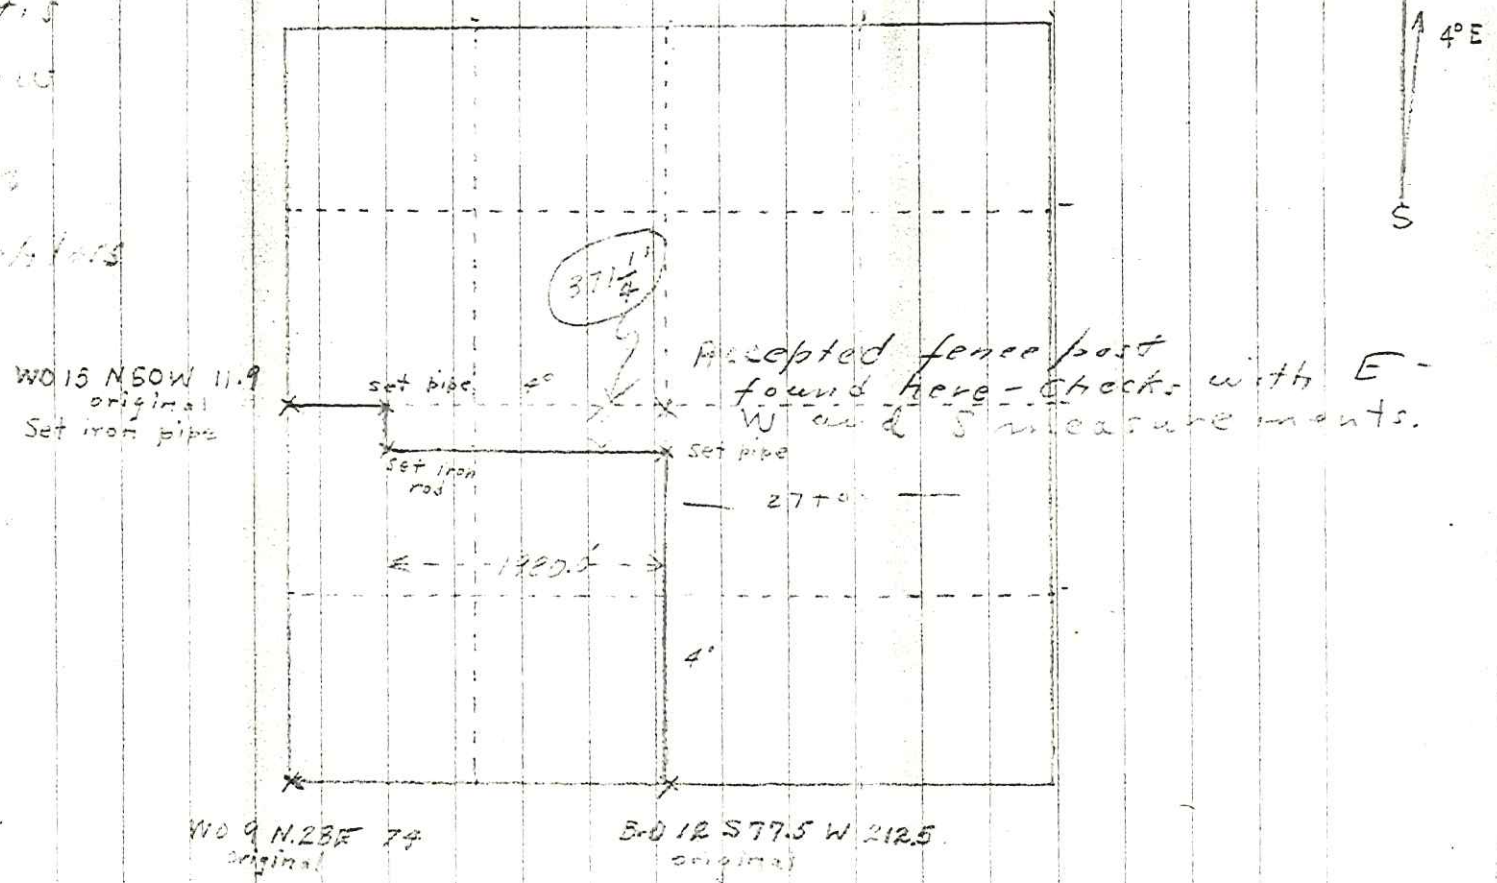

CSR 1757

CSR 1757

× W ¼ Cor. - Orig BT. WO 15 N60W 18.

26+90 hub 51' E of Cor.

26+90 set hub on line.

21+35 set hub on line

18+00 Offset 2' W.

14+00 hub

13+00 hub

0+00 × SW Cor - Orig BT - WO 9N28E 74"
Set hub - Offset 56' W Ran N4°E

(found fence post, all appearances of being Cor. - fences N-S-E. Checks with N. boundary of Lunenschloss [illegible] 2 [illegible]

× Center ¼ Cor. ← No other records.

26+[illegible] Offset E to fence 11.5 feet.

26+69 hub.

26+19 hub.

26+69.5 fence E

22+95 fence running W - N line of Lunenschloss

13+39 fence E

0+00 Offset 13'3" W

×

North from S¼ Orig BT Var 4°
Br O S77.5W 212.5"