CSR 1851

CSR 1851

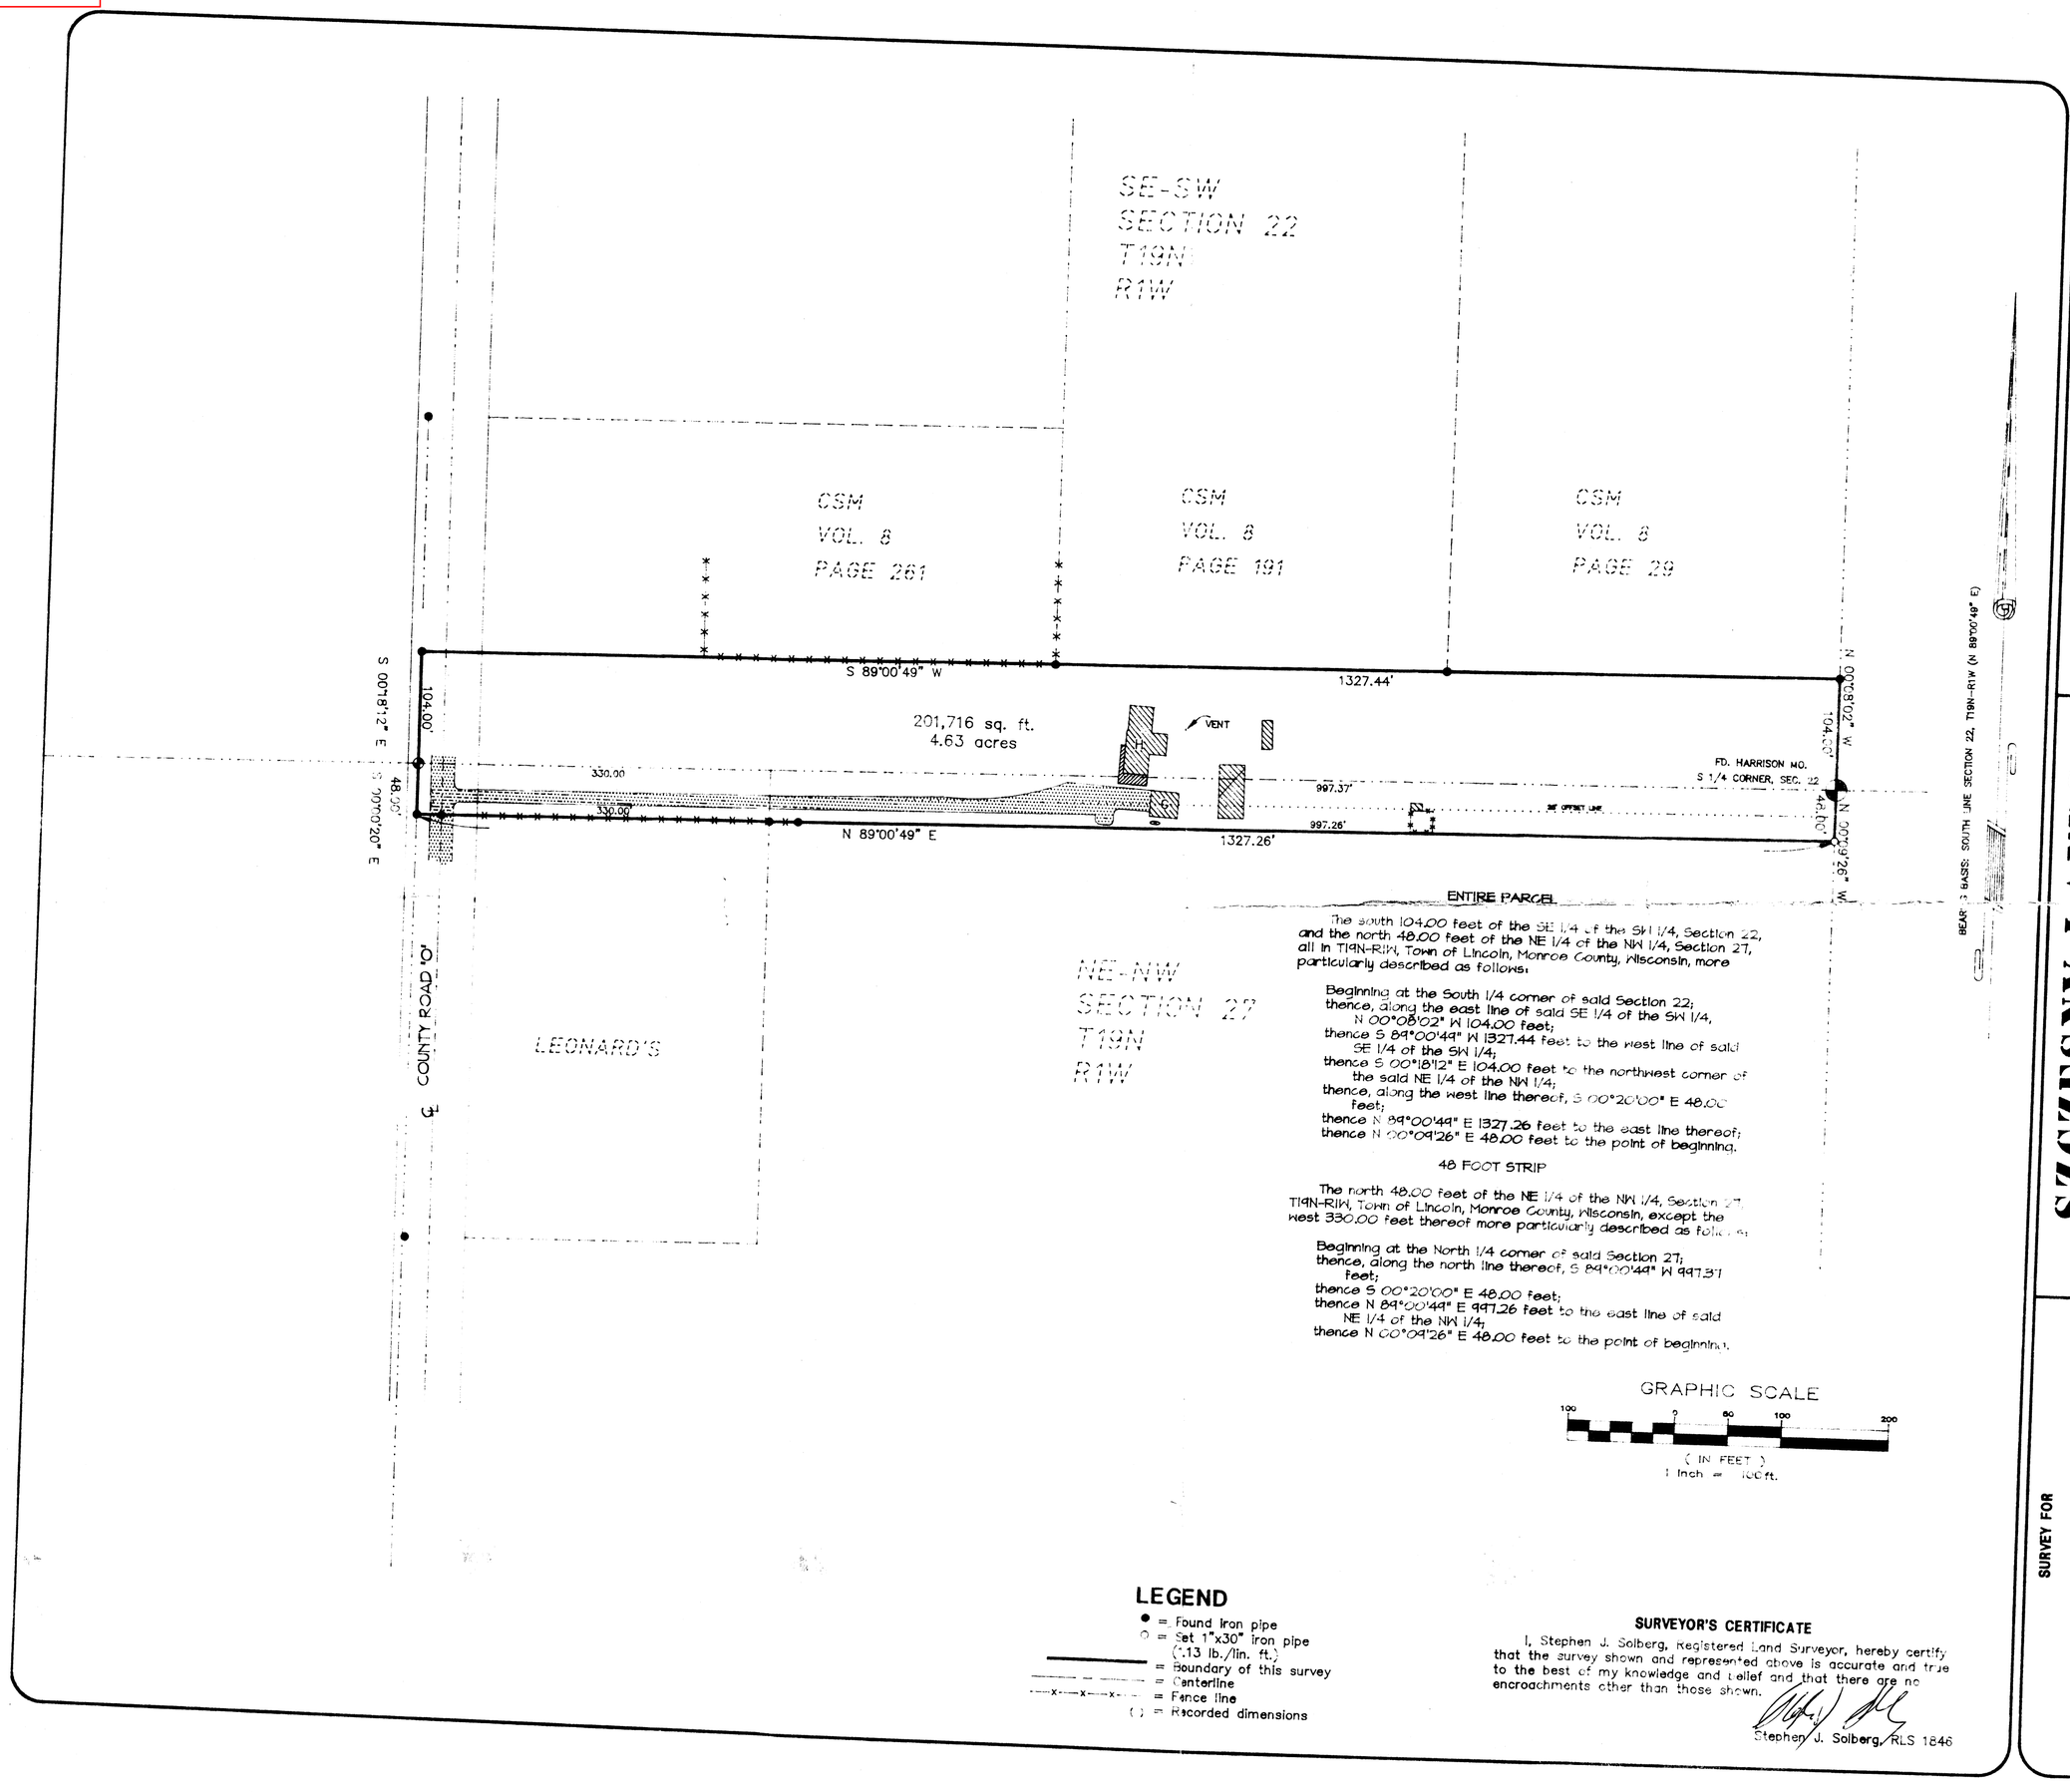

ENTIRE PARCEL

The south 104.00 feet of the SE 1/4 of the SW 1/4, Section 22, and the north 48.00 feet of the NE 1/4 of the NW 1/4, Section 27, all in T19N-R1W, Town of Lincoln, Monroe County, Wisconsin, more particularly described as follows:

Beginning at the South 1/4 corner of said Section 22;
thence, along the east line of said SE 1/4 of the SW 1/4, N 00°08'02" W 104.00 feet;
thence S 89°00'49" W 1327.44 feet to the west line of said SE 1/4 of the SW 1/4;
thence S 00°18'12" E 104.00 feet to the northwest corner of the said NE 1/4 of the NW 1/4;
thence, along the west line thereof, S 00°20'00" E 48.00 feet;
thence N 89°00'49" E 1327.26 feet to the east line thereof;
thence N 00°09'26" E 48.00 feet to the point of beginning.

48 FOOT STRIP

The north 48.00 feet of the NE 1/4 of the NW 1/4, Section 27, T19N-R1W, Town of Lincoln, Monroe County, Wisconsin, except the west 330.00 feet thereof more particularly described as follows:

Beginning at the North 1/4 corner of said Section 27;
thence, along the north line thereof, S 89°00'49" W 997.37 feet;
thence S 00°20'00" E 48.00 feet;
thence N 89°00'49" E 997.26 feet to the east line of said NE 1/4 of the NW 1/4;
thence N 00°09'26" E 48.00 feet to the point of beginning.

GRAPHIC SCALE

100 0 50 100 200

(IN FEET)
1 inch = 100 ft.

LEGEND

- ● = Found iron pipe
- ○ = Set 1"x30" iron pipe (.13 lb./lin. ft.)
- = Boundary of this survey
- = Centerline
- = Fence line
- ( ) = Recorded dimensions

SURVEYOR'S CERTIFICATE

I, Stephen J. Solberg, Registered Land Surveyor, hereby certify that the survey shown and represented above is accurate and true to the best of my knowledge and belief and that there are no encroachments other than those shown.

Stephen J. Solberg, RLS 1846

SOLBERGS & ASSOCIATES
SURVEYING & DRAFTING, INC.
507 MAIN STREET
P.O. BOX 1235
LA CROSSE, WIS. 54602
PH.: (608)784-1614

SZCZESNY LANDS

SURVEY FOR
JAN SZCZESNY

S 104' SE-SW, SEC. 22, T19N-R1W
N 48' NE-NW, SEC. 27, T19N-R1W
TOWN OF LINCOLN, MONROE COUNTY, WI
ROUTE 2 BOX 103-1

DRAWN BY: SJS & MJH | DATE: 5-10-94
REVISED BY: | DATE:
SCALE: 1" = 100' | FB NO.:
PROJECT NO.: 2402

SHEET 1 OF 1

CSR 1851

CSR 1851