CSR 1852

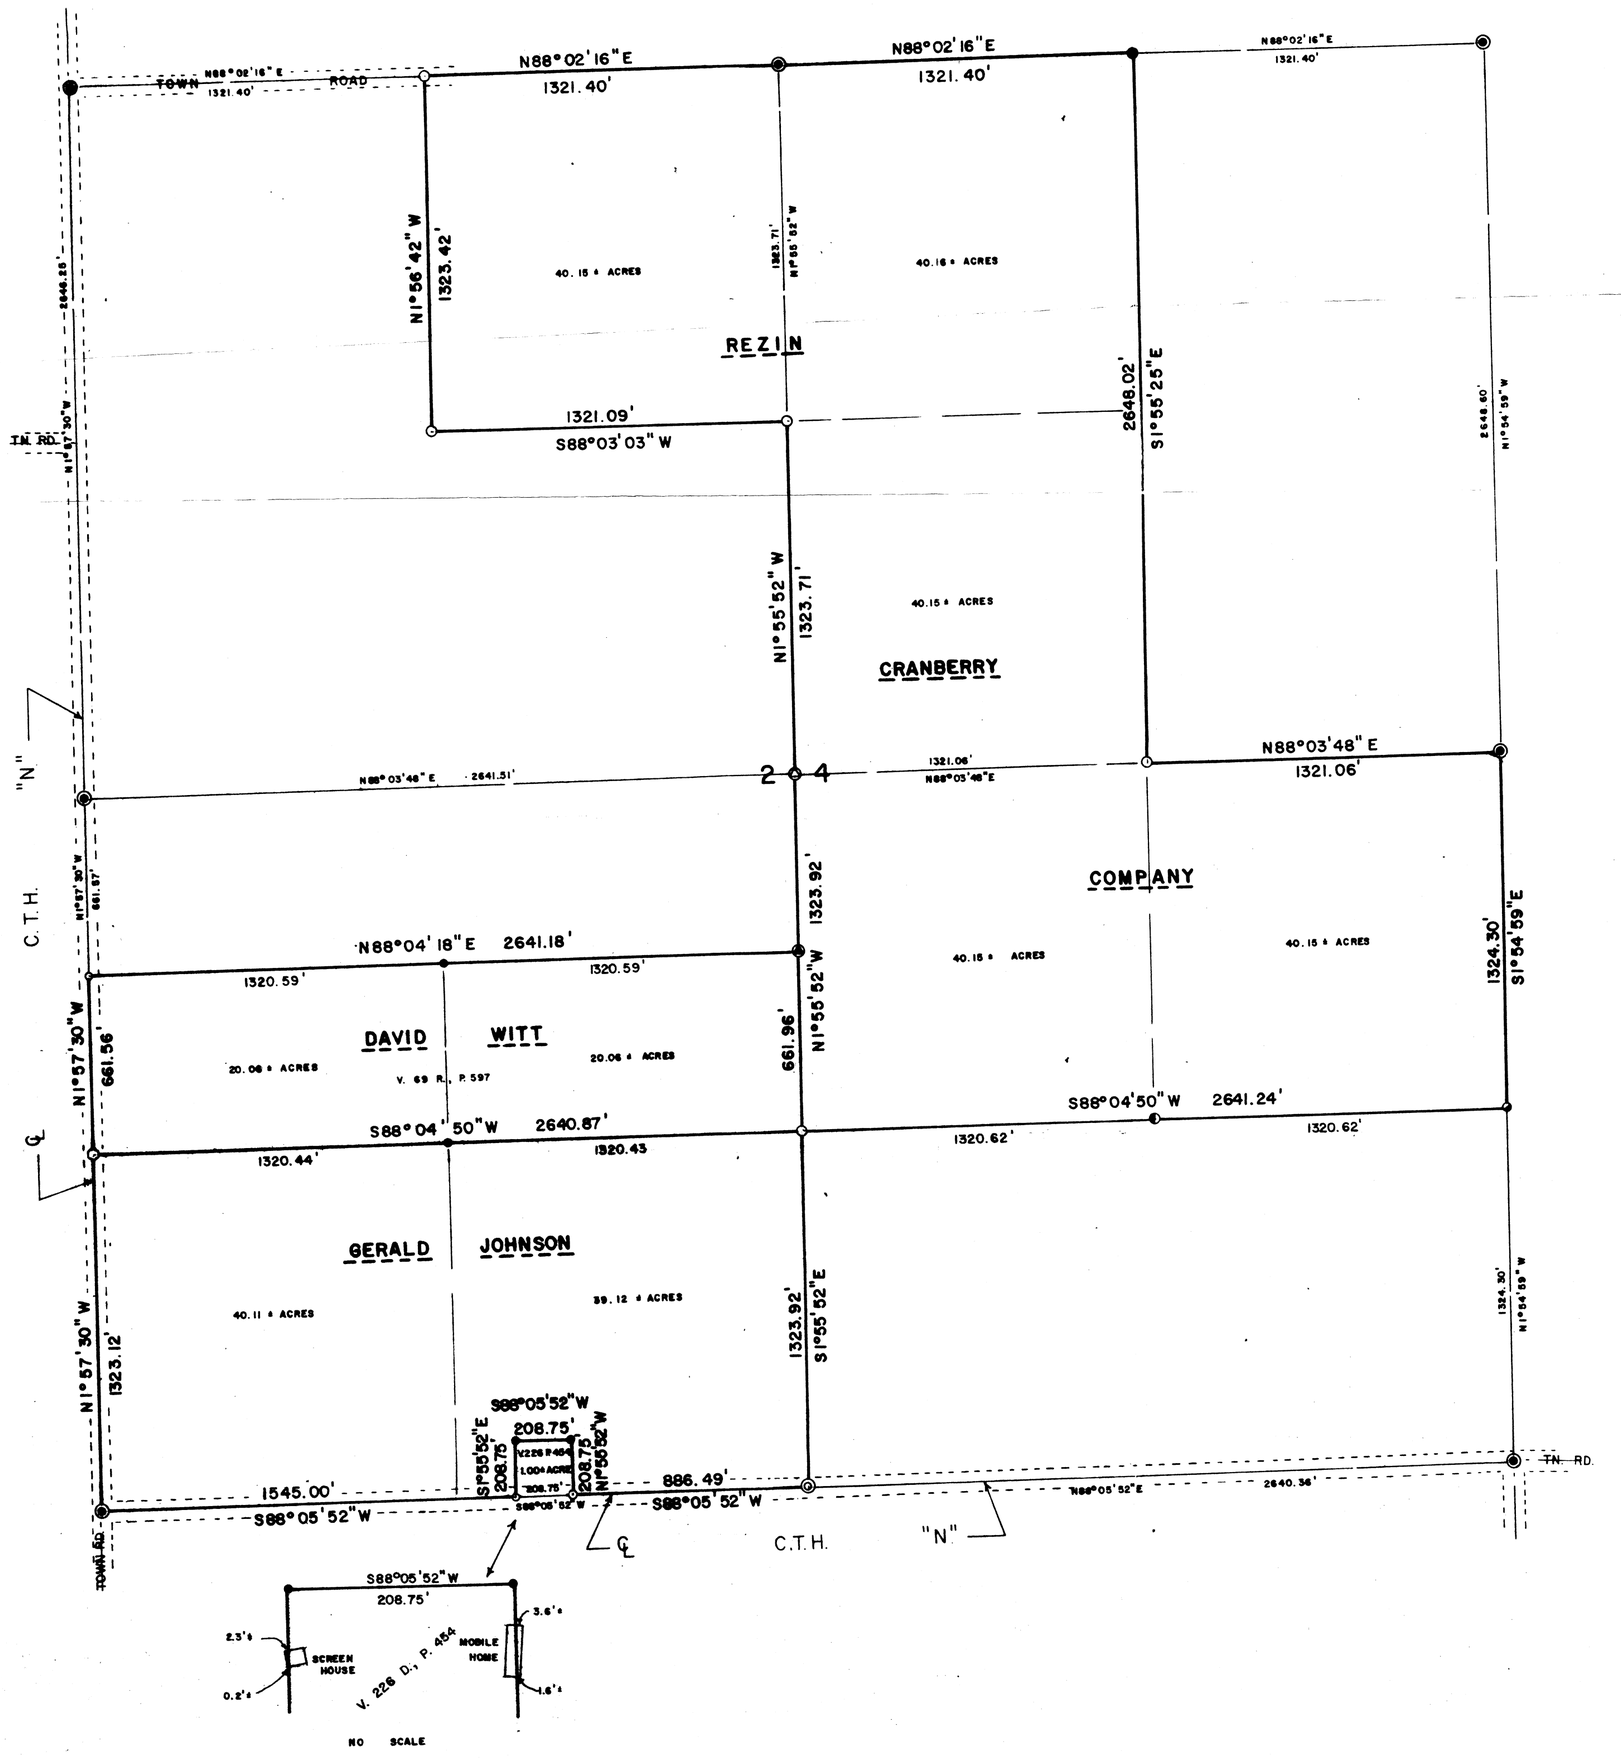

SCALE: 1" = 400'

- ◉ =Existing Cast Iron Harrison Monument
- ◎ =Existing 1¼" round iron bar
- ◕ =Existing 3/4" round iron bar
- ○ =Existing 5/8" hexagon iron bar
- ● =Existing 1¼" iron pipe
- ○ =Set 1[illegible]"x4' iron pipe min. wt. [illegible] lbs./lin. ft.
- ◐ =Set 1[illegible]"x[illegible]' iron pipe min. wt. [illegible] lbs./lin. ft.
- ◬ =Set 2"x3' iron pipe min wt. [illegible] lbs./lin. ft.
- ◉ =Set 2"x6½' iron pipe min. wt. [illegible] lbs./lin. ft.
- ○ =Set [illegible]"x24" round iron bar min. wt. [illegible] lbs./lin.ft.
- ● =Set [illegible]"x[illegible]' round iron bar min. wt. [illegible] lbs./lin.ft.

Bearings referenced to the Wet line of Section 24, ASSUMED to bear N1°57'30"W.

SURVEY CREW: David E. Madison
Gary L. Dechant

SURVEYOR'S CERTIFICATE:

I, Gary L. Dechant, being a duly qualified Surveyor, do hereby certify that by the order and under the direction of Mr. Gerald Johnson, Mr. David Rezin, and Mr. David Witt, I have surveyed and mapped the properties shown hereon and that the within map is a true and correct representation of the exterior boundaries of the lands surveyed to the best of my knowledge and belief.

Gary L. Dechant

GARY L. DECHANT, REGISTERED LAND SURVEYOR, S-1744
RT. 2 BOX 96A CAMP DOUGLAS, WI. 54618
PH. NO. 608-427-3624

NOTE: Found Holden's plow share disturbed (8'± NW of my established corner) at C¼ corner. Plow share was lying flat, reset plow share on north side of our iron pipe.

Gary L. Dechant
WISCONSIN
GARY L. DECHANT
S-1744
CAMP DOUGLAS, WI
LAND SURVEYOR
April 13, 1989

MAP OF SURVEY

Section 24, T19N-R1W, Town of Lincoln, Monroe County, Wi.

CSR 1852