CSR 1867

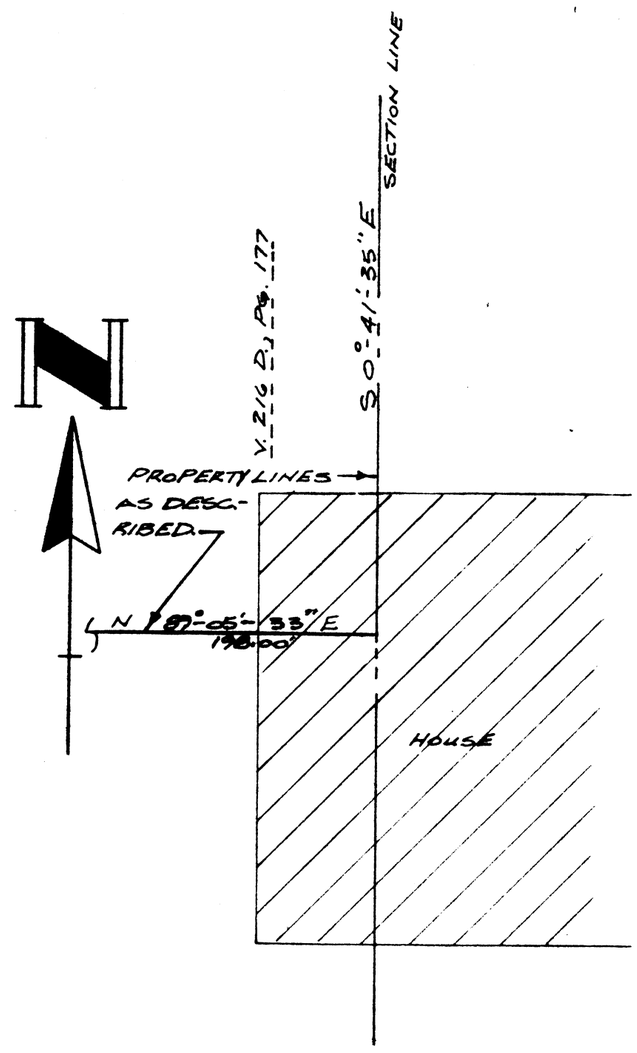

HOUSE DETAIL
1" = 10'

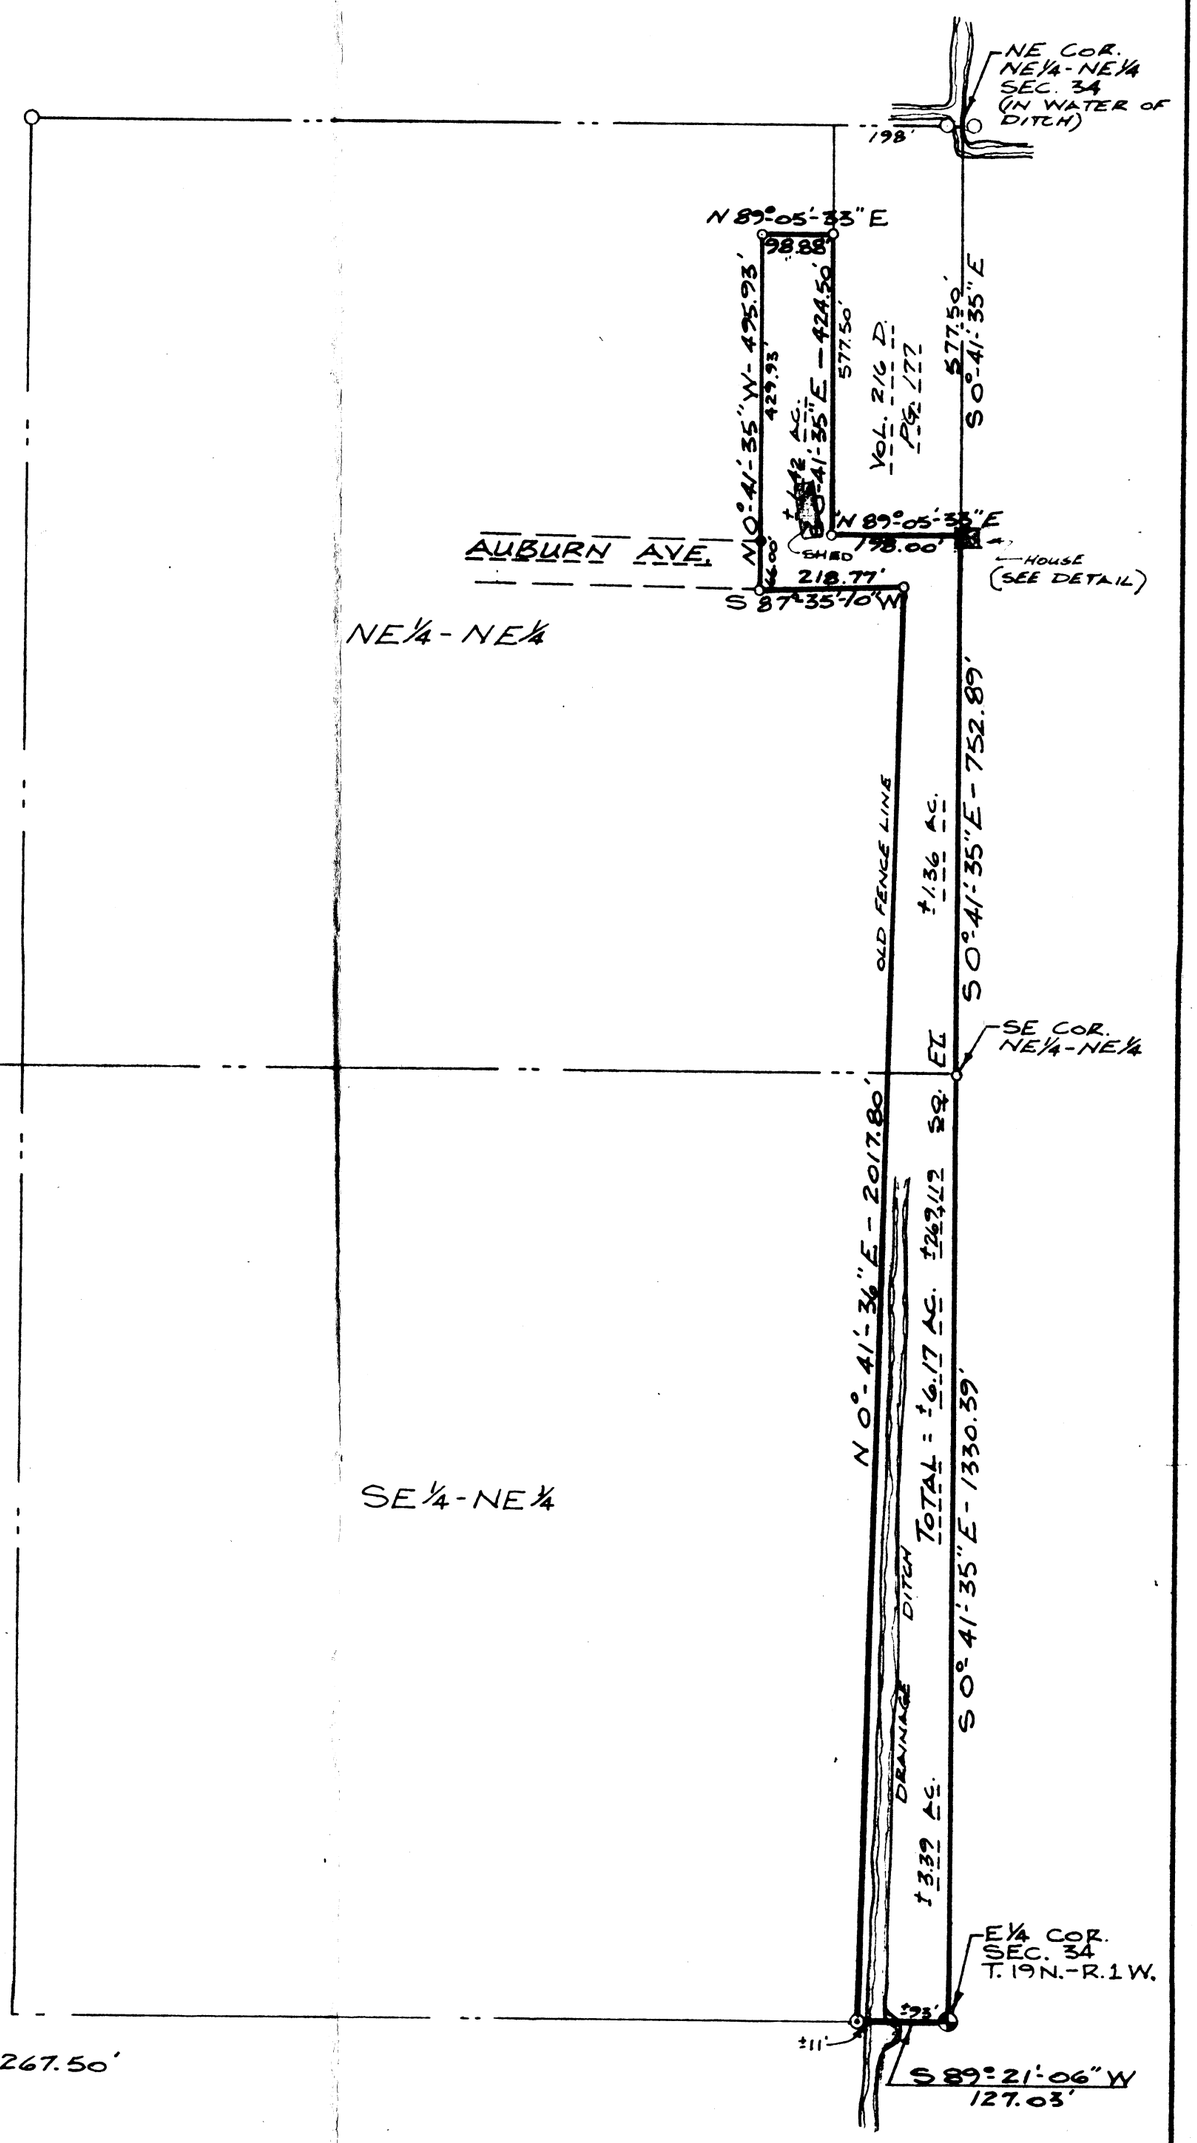

DESCRIPTION

A parcel of land located in the NE¼ of the NE¼ and the SE¼ of the NE¼ of Section 34, Town 19 North, Range 1 West, Township of Lincoln, Monroe County Wisconsin described as follows: Commencing at the Northeast corner of Section 34; thence S 0°-41'-35" E along the East line of the NE¼ of Section 34 a distance of 577.50 feet to the point of beginning; thence continuing S 0°-41'-35" E along the East line of the NE¼ a distance of 752.89 feet; thence continuing S 0°-41'-35" E along the East line of the NE¼ a distance of 1330.39 feet to the East Quarter corner of Section 34; thence N 89°-21'-06" W along the South line of the NE¼ of Section 34 a distance of 127.03 feet; thence N 0°-41'-36E a distance of 2017.80 feet; thence S 87°-35'-10" W a distance of 218.77 feet; thence N 0°-41'-35" W a distance of 495.93 feet; thence N 89°-05'-33" E a distance of 98.88 feet; thence S 0°-41'-35" E a distance of 424.50 feet; thence N 89°-05'-33" E a distance of 198.00 feet to the point of beginning. Said parcel contains 6.17 acres (269,119 square feet) more or less and is subject to any easements of record.

CERTIFICATION

I, Ronald D. Parish, Registered Land Surveyor, hereby certify: That I have surveyed, divided, and mapped the above described lands under the direction and by the order of Lawrence Salawsdel; That said survey and map is a correct representation of the exterior boundaries of the land surveyed and the division thereof made; And that I have fully complied with the provisions of Chapter 236 of the Wisconsin Statutes to the best of my knowledge and belief.

Dated thsi 1st day of May, 1989.

Ronald D. Parish

Ronald D. Parish, R.L.S. #S-1460
PARISH LAND SURVEYING
TOMAH, WISCONSIN 54660

WISCONSIN RONALD D. PARISH S-1460 TOMAH WIS. LAND SURVEYOR

Bearings referenced to the East line of the NE¼ of Section 34 assumed to bear S 0°-41'-35" E.

LEGEND

- Ex. HARRISON MONUMENT
- Ex. 1¼" DIA. SOLID IRON BAR
- SET 1¼" DIA. x 24" SOLID IRON BAR WEIGHING 4.17 LBS./L.F.
- SET ¾" x 24" SOLID IRON BAR WEIGHING 1.50 LBS./L.F.

0 250 500

SCALE 1" = 200'

MAP OF SURVEY
NE¼-NE¼ & SE¼-NE¼, SEC. 34, T.19N.-R.1W.

SCALE: AS SHOWN	APPROVED BY:	DRAWN BY R.D.P.
DATE: 5/1/89		REVISED

TOWN OF LINCOLN
MONROE COUNTY, WISCONSIN

PARISH LAND SURVEYING
TOMAH, WISCONSIN

DRAWING NUMBER

CSR 1867