CSR 1877

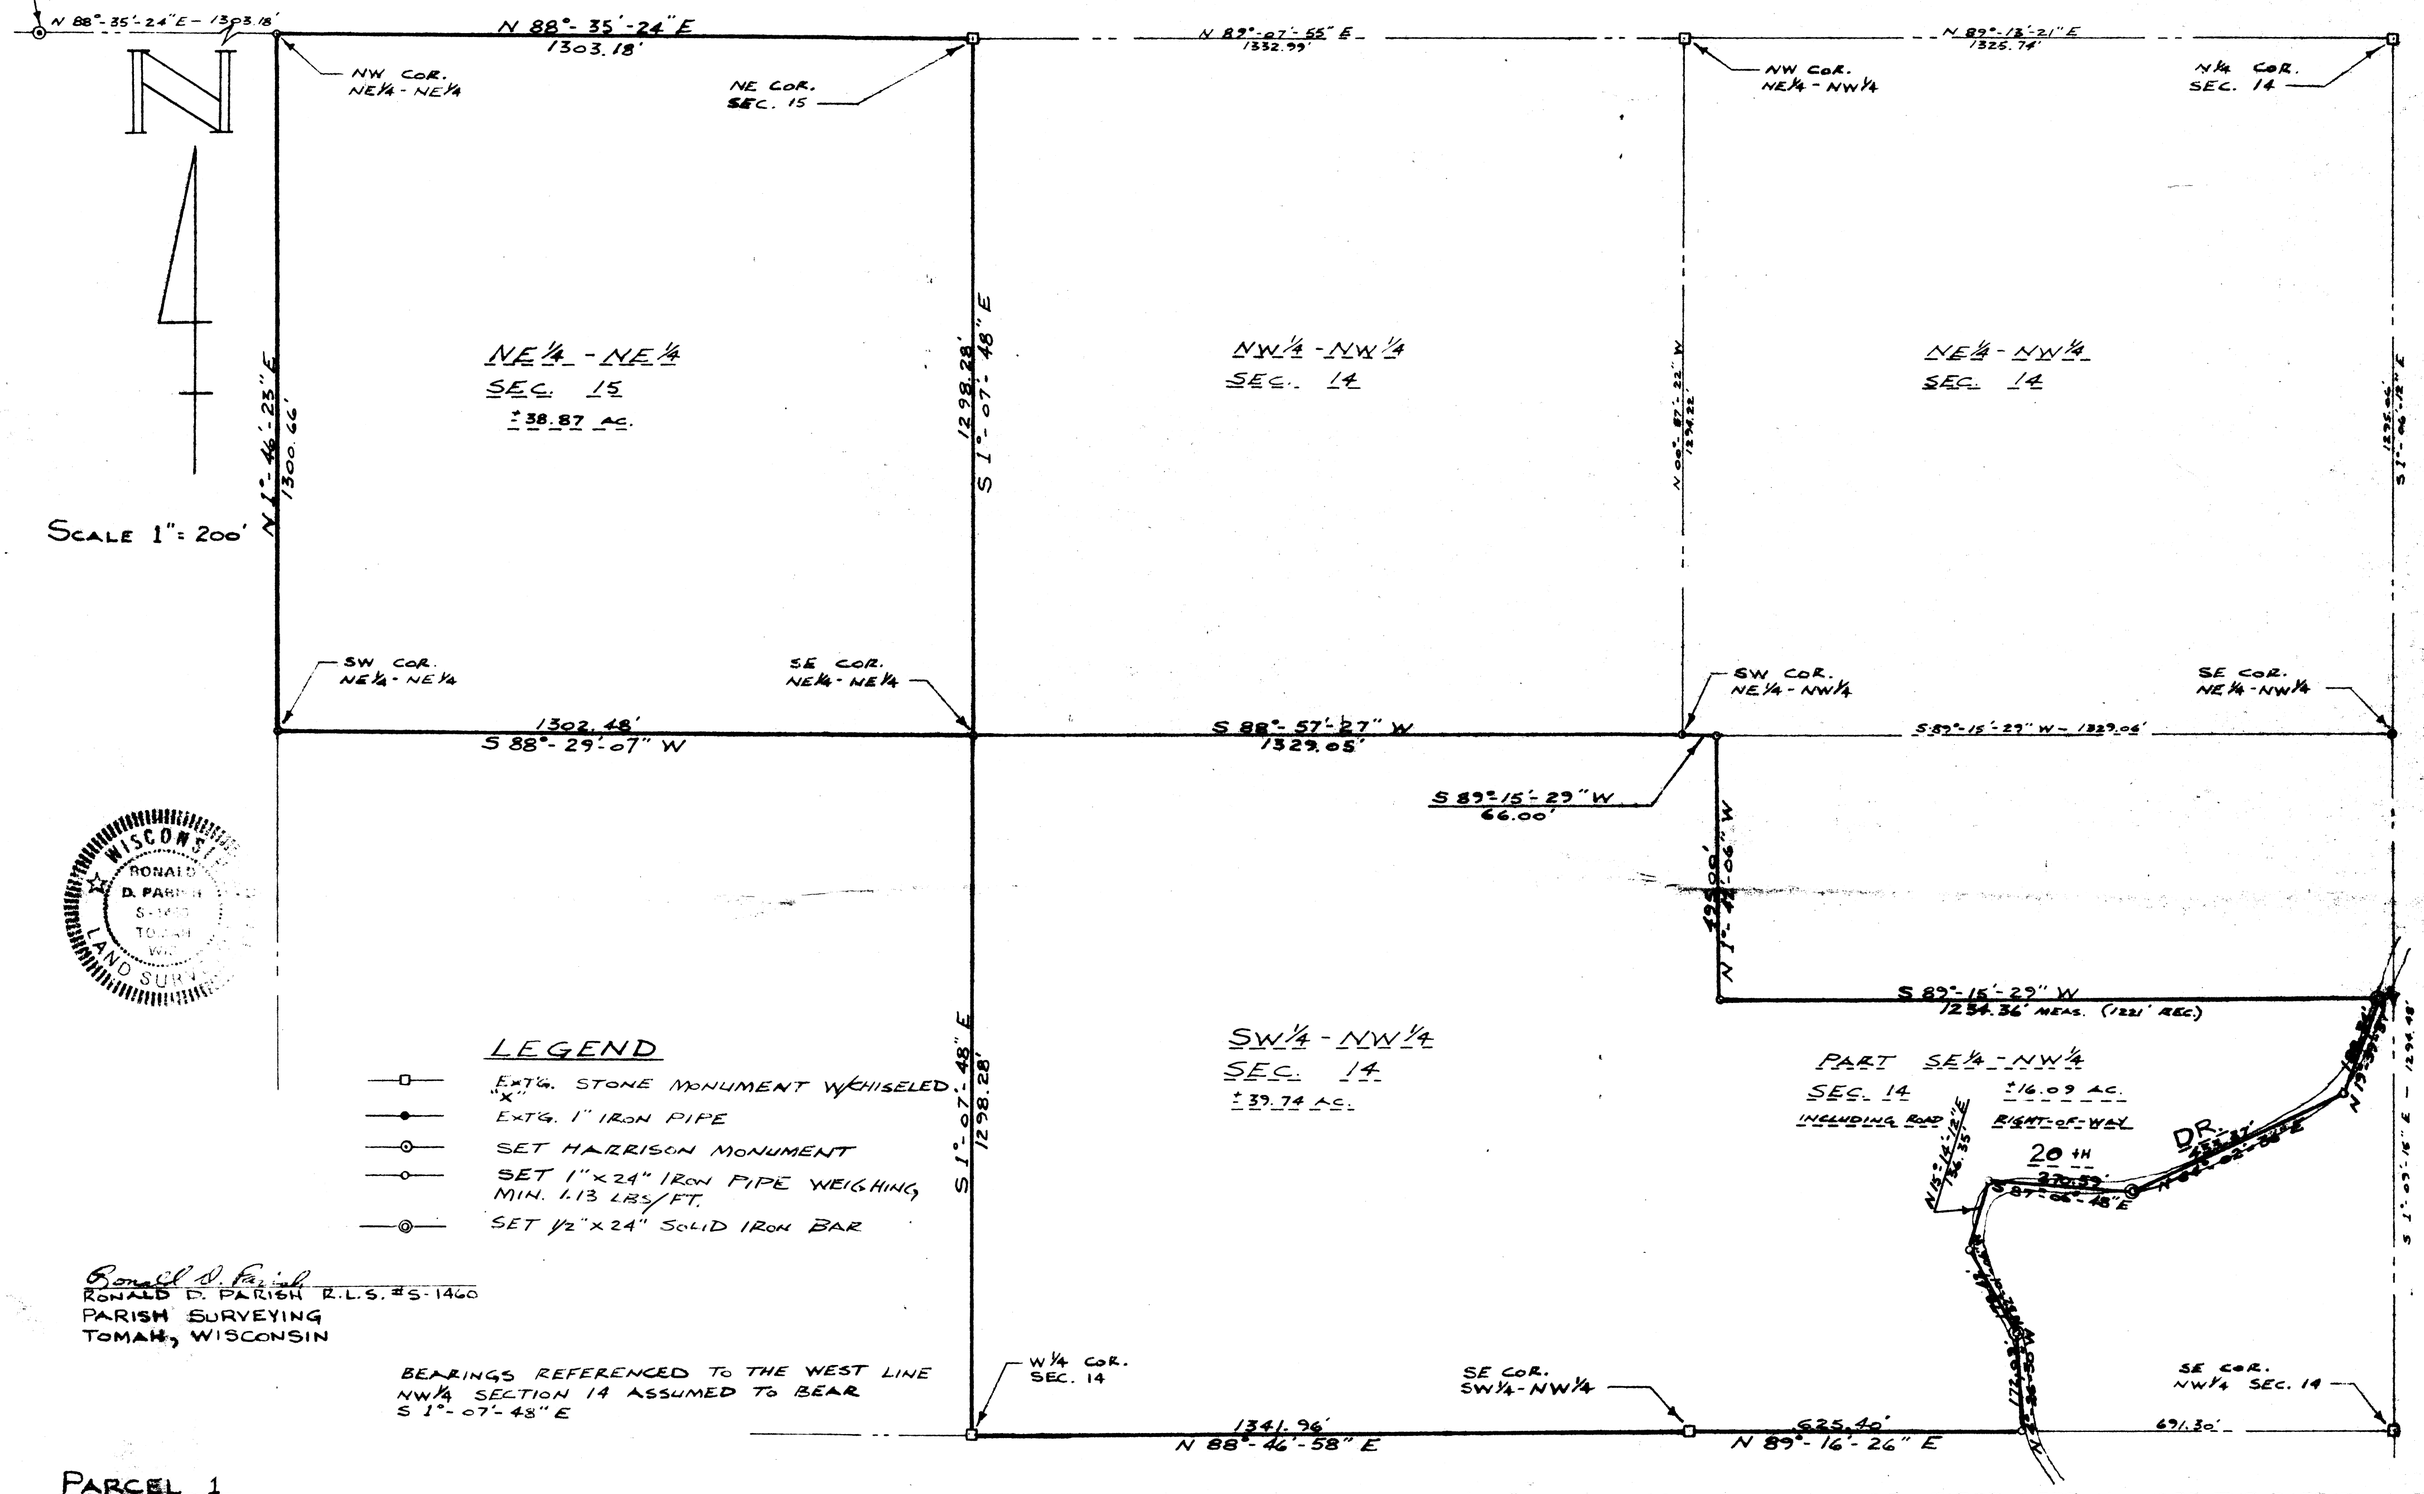

WISCONSIN RONALD D. PARISH S-1460 TOMAH WIS. LAND SURVEYOR

LEGEND

- EXT'G. STONE MONUMENT W/CHISELED "X"
- EXT'G. 1" IRON PIPE
- SET HARRISON MONUMENT
- SET 1" x 24" IRON PIPE WEIGHING MIN. 1.13 LBS/FT.
- SET 1/2" x 24" SOLID IRON BAR

Ronald D. Parish
RONALD D. PARISH R.L.S. #S-1460
PARISH SURVEYING
TOMAH, WISCONSIN

BEARINGS REFERENCED TO THE WEST LINE NW1/4 SECTION 14 ASSUMED TO BEAR S 1°-07'-48" E

PARCEL 1

THE NE1/4 - NE1/4 OF SEC. 15, T. 19 N. - R. 2 W., TOWN OF GRANT MONROE COUNTY, WISCONSIN DESCRIBED AS FOLLOWS: COMMENCING AT THE NORTHEAST CORNER OF SECTION 15 THE POINT OF BEGINNING; THENCE S 1°-07'-48" E, A DISTANCE OF 1298.28' FEET; THENCE S 88°-29'-07" W, A DISTANCE OF 1302.48 FEET; THENCE N 1°-46'-23" E, A DISTANCE OF 1300.66 FEET; THENCE N 88°-35'-24" E, A DISTANCE OF 1303.18 FEET TO THE POINT OF BEGINNING. SAID PARCEL CONTAINS 38.87 ACRES MORE OR LESS.

PARCEL 2

THE SW1/4 - NW1/4 & PART OF THE SE1/4 - NW1/4 OF SEC 14, T. 19 N. - R. 2 W., TOWN OF GRANT, MONROE COUNTY, WISCONSIN DESCRIBED AS FOLLOWS: COMMENCING AT THE WEST QUARTER CORNER OF SECTION 14 THE POINT OF BEGINNING; THENCE N 88°-46'-58" E A DISTANCE OF 1341.96 FEET; THENCE N 89°-16'-26" E, A DISTANCE OF 625.40 FEET TO THE CENTERLINE OF 20TH DRIVE (A TOWN ROAD); THENCE N 4°-26'-30" W ALONG THE CENTERLINE OF 20TH DRIVE, A DISTANCE OF 172.09 FEET; THENCE N 32°-01'-06" W ALONG THE CENTERLINE OF 20TH DRIVE A DISTANCE OF 178.42 FEET; THENCE N 15°-14'-12" E ALONG THE CENTERLINE OF 20TH DRIVE, A DISTANCE OF 136.35 FEET; THENCE S 87°-06'-48" E ALONG THE CENTERLINE OF 20TH DRIVE A DISTANCE OF 270.59 FEET; THENCE N 64°-02'-36" E ALONG THE CENTERLINE OF 20TH DRIVE A DISTANCE OF 433.37 FEET; THENCE N 19°-39'-37" E ALONG THE CENTERLINE OF 20TH DRIVE A DISTANCE OF 188.34 FEET; THENCE S 89°-15'-29" W, A DISTANCE OF 1234.36 FEET; THENCE N 1°-42'-06" W, A DISTANCE OF 495.00 FEET; THENCE S 89°-15'-29" W, A DISTANCE OF 66.00 FEET; THENCE S 88°-57'-27" W, A DISTANCE OF 1329.05 FEET; THENCE S 1°-07'-48" E, A DISTANCE OF 1298.28 FEET TO THE POINT OF BEGINNING. SAID PARCEL CONTAINS 55.83 ACRES MORE OR LESS.

CERTIFICATION

I, RONALD D. PARISH, REGISTERED LAND SURVEYOR, HEREBY CERTIFY: THAT I HAVE SURVEYED, DIVIDED AND MAPPED THE LANDS DESCRIBED HEREON UNDER THE DIRECTION AND BY THE ORDER OF MR. & MRS. JOHN BOYLE; THAT SAID SURVEY AND PLAT IS A CORRECT REPRESENTATION OF THE EXTERIOR BOUNDARIES OF THE LANDS SURVEYED THE SUBDIVISION THEREOF MADE; THAT I HAVE COMPLIED WITH THE PROVISIONS OF CHAPTER 236 OF THE WISCONSIN STATUTES TO THE BEST MY KNOWLEDGE AND BELIEF.

DATED THIS 8TH DAY OF MARCH 1985

CSR 1877

PLAT OF SURVEY

NE1/4 - NE1/4 SEC. 15, T. 19 N. - R. 2 W.
SW1/4 - NW1/4 & PART SE1/4 - NW1/4 OF SEC. 14, T. 19 N. - R. 2 W., MONROE CO.