CSR 1893

CSR 1893

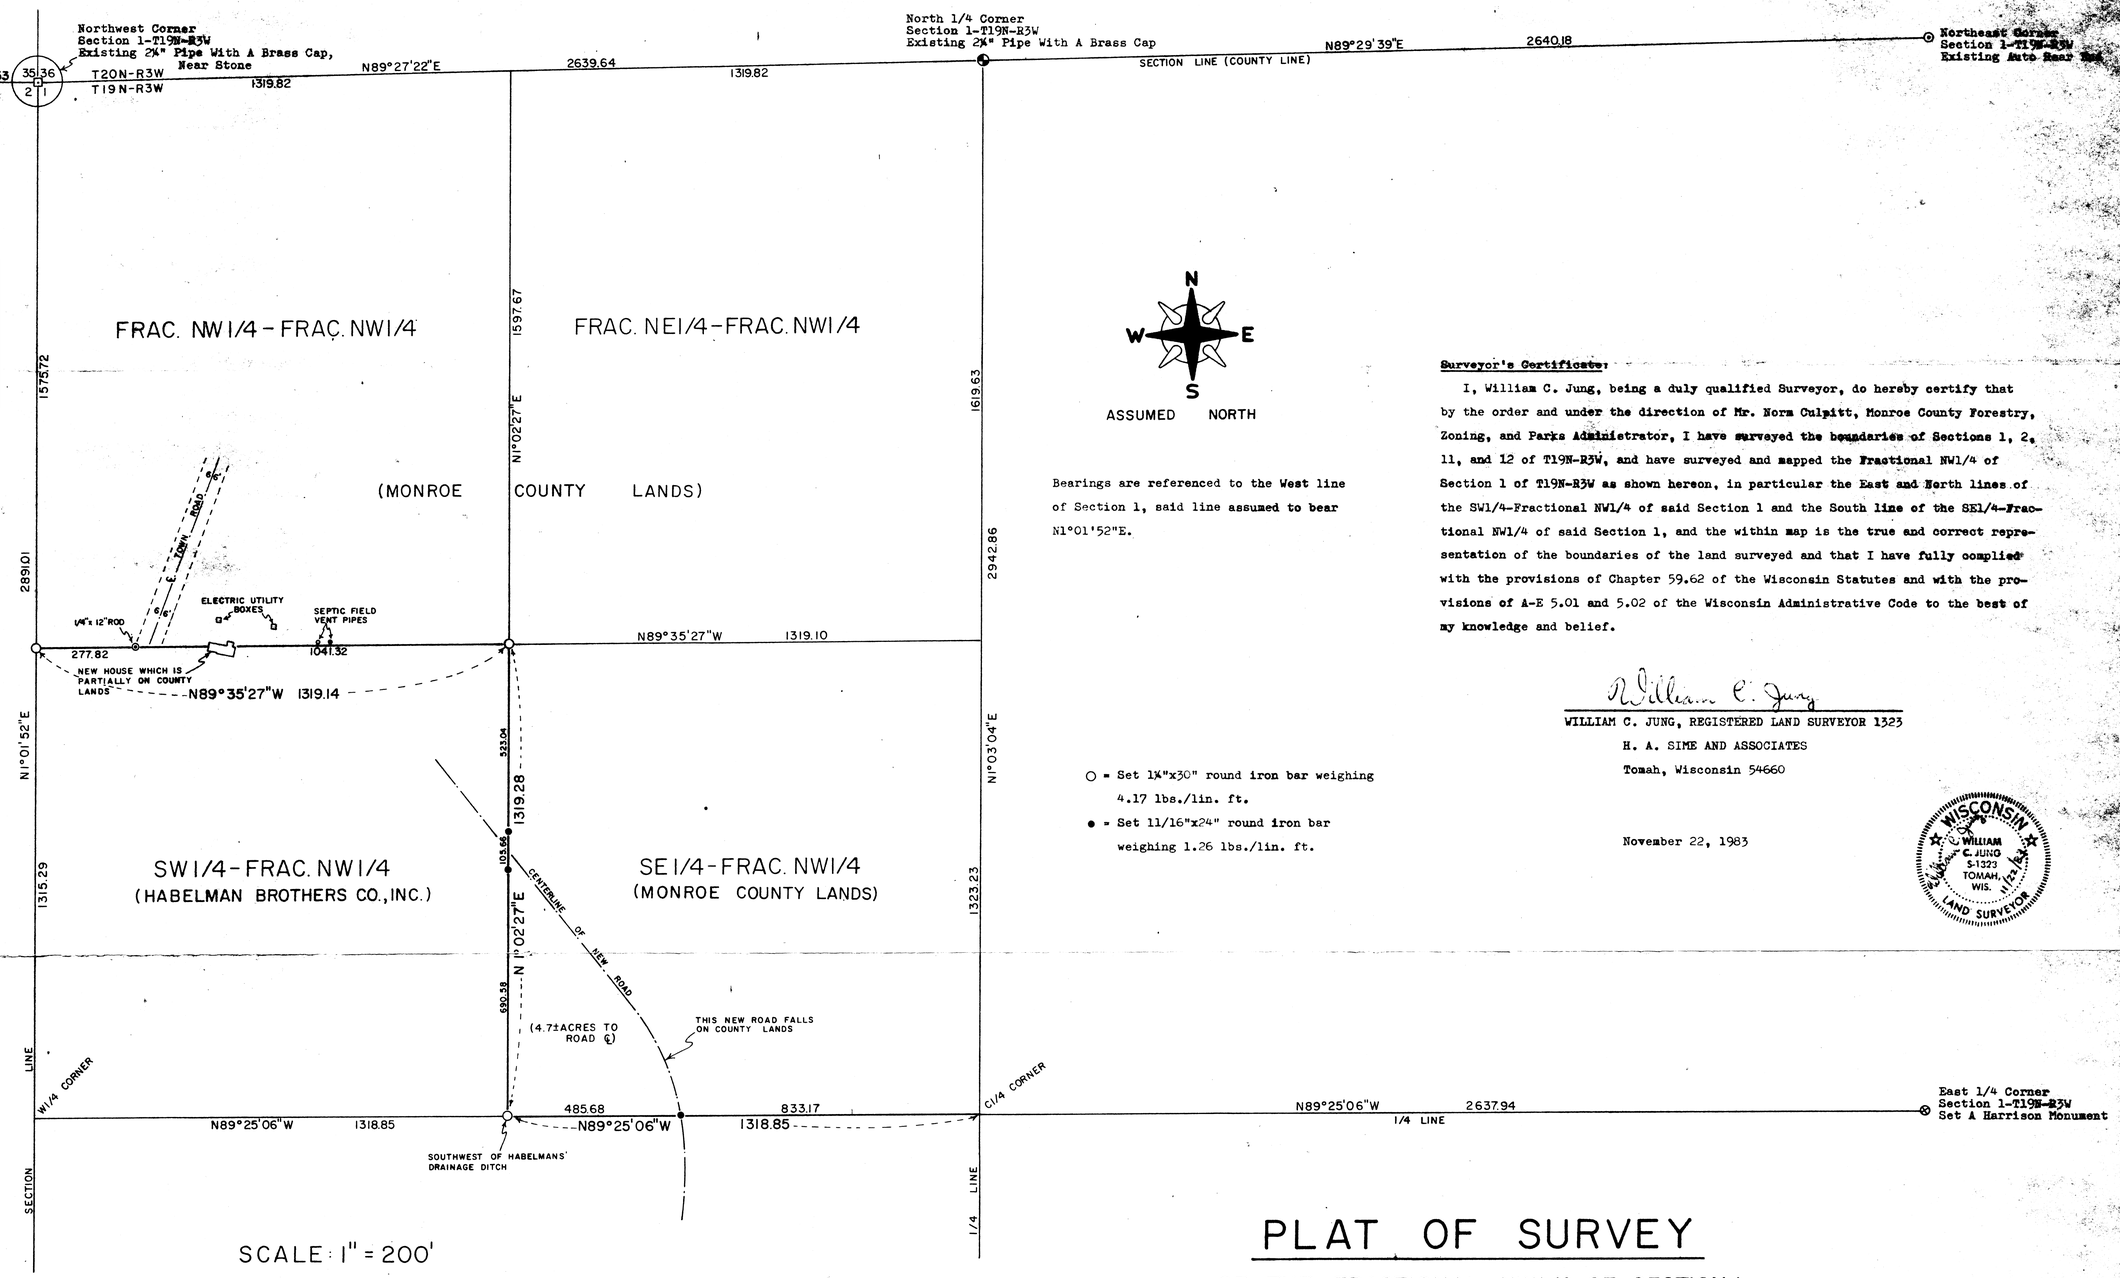

Surveyor's Certificate:

I, William C. Jung, being a duly qualified Surveyor, do hereby certify that by the order and under the direction of Mr. Norm Culpitt, Monroe County Forestry, Zoning, and Parks Administrator, I have surveyed the boundaries of Sections 1, 2, 11, and 12 of T19N-R3W, and have surveyed and mapped the Fractional NW1/4 of Section 1 of T19N-R3W as shown hereon, in particular the East and North lines of the SW1/4-Fractional NW1/4 of said Section 1 and the South line of the SE1/4-Fractional NW1/4 of said Section 1, and the within map is the true and correct representation of the boundaries of the land surveyed and that I have fully complied with the provisions of Chapter 59.62 of the Wisconsin Statutes and with the provisions of A-E 5.01 and 5.02 of the Wisconsin Administrative Code to the best of my knowledge and belief.

William C. Jung

WILLIAM C. JUNG, REGISTERED LAND SURVEYOR 1323
H. A. SIME AND ASSOCIATES
Tomah, Wisconsin 54660

November 22, 1983

WISCONSIN WILLIAM C. JUNG S-1323 TOMAH, WIS. LAND SURVEYOR

PLAT OF SURVEY

OF THE FRACTIONAL NW1/4 OF SECTION 1, T19N-R3W, TOWN OF NEW LYME, MONROE COUNTY, WISCONSIN

CSR 1893

CSR 1893

FILE NO. 35[illegible]